PLACE OF OAKHURST

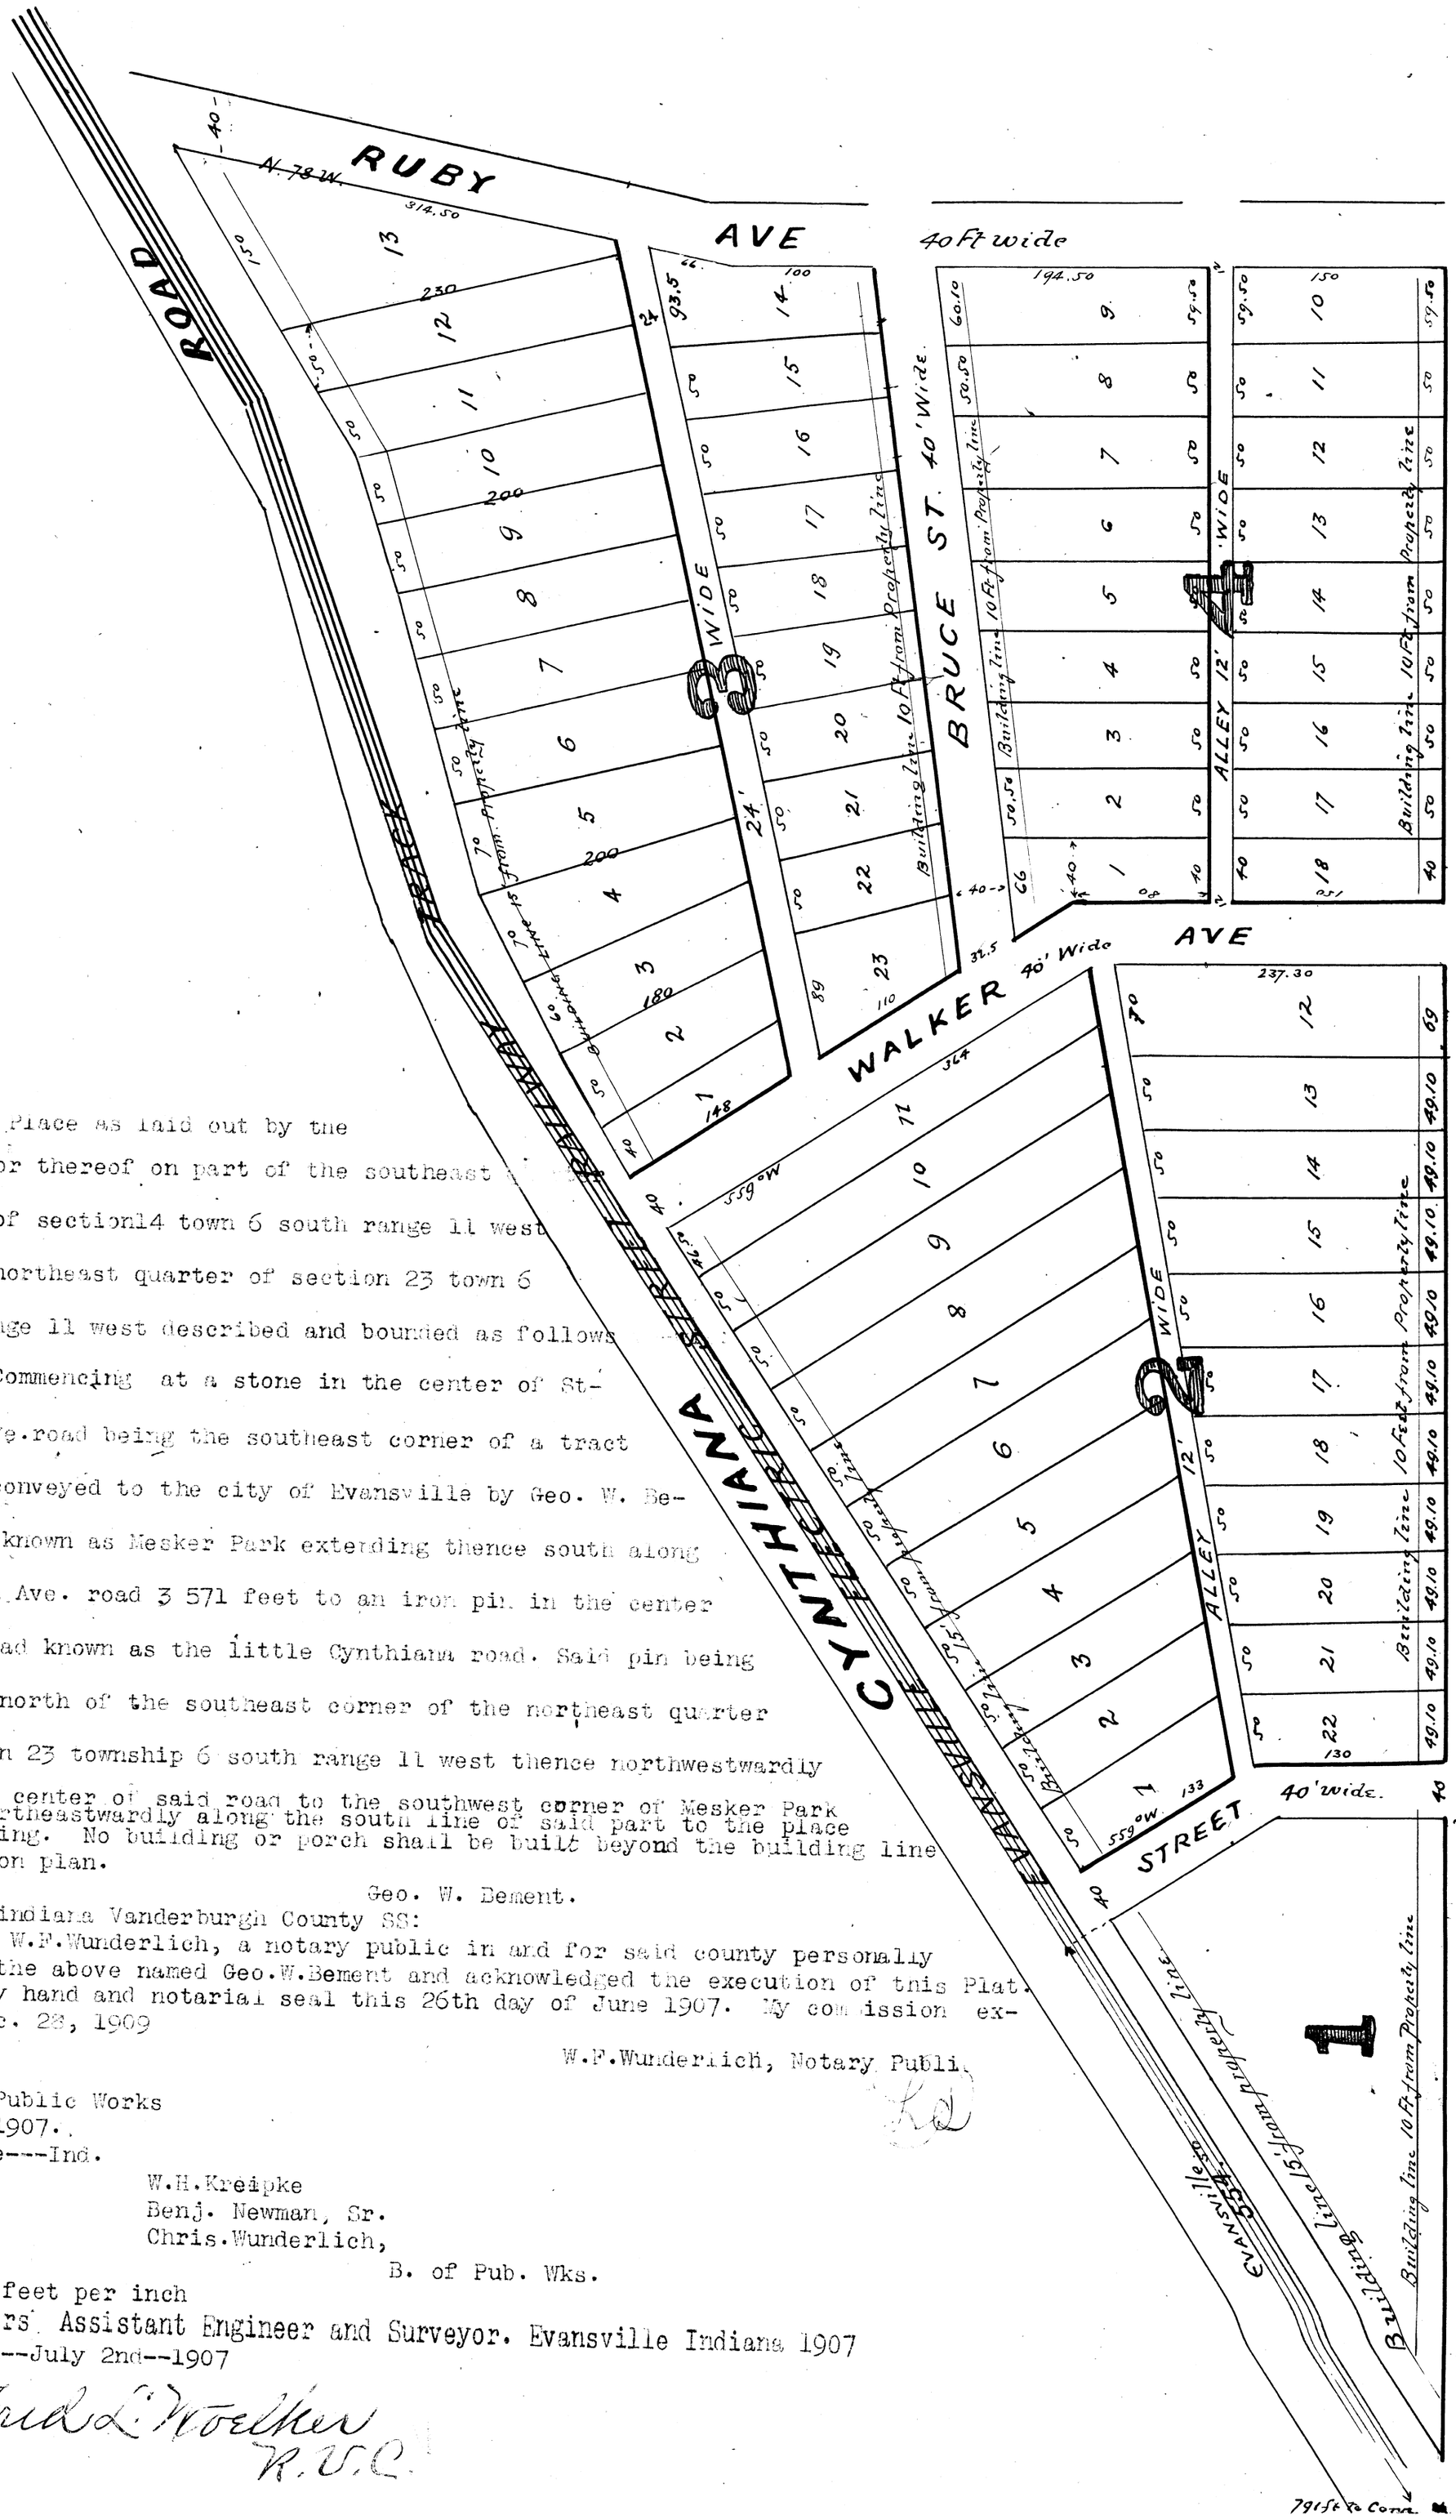

Oakhurst Place as laid out by the proprietor thereof on part of the southeast quarter of section14 town 6 south range 11 west and the northeast quarter of section 23 town 6 south range 11 west described and bounded as follows towit: Commencing at a stone in the center of St-Joseph Ave.road being the southeast corner of a tract of land conveyed to the city of Evansville by Geo. W. Bement and known as Mesker Park exterding thence south along St.Joseph Ave. road 3 571 feet to an iron pin in the center of the road known as the little Cynthiana road. Said pin being 792 feet north of the southeast corner of the northeast quarter of section 23 township 6 south range 11 west thence northwestwardly along the center of said road to the southwest corner of Mesker Park thence northeastwardly along the south line of said part to the place of beginning. No building or porch shall be built beyond the building line as shown on plan.

Geo. W. Dement.

State of Indiana Vanderburgh County SS:
before me W.F.Wunderlich, a notary public in and for said county personally appeared the above named Geo.W.Bement and acknowledged the execution of this Plat. Witness my hand and notarial seal this 26th day of June 1907. My commission expires Dec. 28, 1909

W.F.Wunderlich, Notary Publi.

Approved
Board of Public Works
June 26, 1907.
Evansville---Ind.

W.H.Kreipke
Benj. Newman, Sr.
Chris.Wunderlich,
B. of Pub. Wks.

Scale 100 feet per inch
M.S.Saunders Assistant Engineer and Surveyor. Evansville Indiana 1907
Recorded--July 2nd--1907

Fred L. Woelker
R. U. C.