PARK PLACE

(For vacated part see Misc. Rec 7. page 428.)

Park Place---- An Addition to the city of Evansville as laid out by the proprietors thereof on part of the northwest quarter of the northwest quarter of section 4 town 7 range 10 w. Also part of the west 1/2 of the southwest quarter of section 33 township 6 range 10 west described and bounded as follows towit: Commencing at the northwest corner of section 4 -7-10 extending south 1358 feet to the southwest corner of the northwest 1/4 of the northwest 1/4 of section 4 thence east 1274 feet to the west line of the right of way of the Illinois Central Railroad Co. which is 50 feet west of the east line of said quarter quarter section thence north along said right of way to the north line of section 4 thence west west along said north line to the place of beginning. Also in section 33 commencing at the southwest corner of section 33 township and range aforesaid extending thence north 1240 feet to an iron pin thence east 149 82/100 feet thence north and parallel to the west line of said section 647 8/10 feet to the center of th Green River Road or Boulevard thence southeastwardly along the center of said road to the right of way of the Illinois Central R.R.Co. 50 feet west of the east line of the west 1/4 of said quarter section thence south along said right of way to the south line of said section thence west on said section line to the place of beginning. Names of streets sizes of lots and numbers thereof and widths of streets and alleys are as shown on plat below.

Corp Deed

ProPrietors. Sonntag Investment Co.
W.L.Sonntag Sect- Treas-.

State of Indiana Vanderburgh County SS: Before me Nestor Loewenthal, a notary public in and for said county personally appeared The Sonntag Investment Co. by W. L. Sonntag, Sect & Treas. and acknowledged the execution of this plat. Witness my hand and official seal this 26th day of July 1907 My commission expires May 16, 1911.


Nestor Loewenthal.


Board of public Works. July 27,1907. Evansville,Ind
W.H.Kreipke
Benj Newman, Sr.
Chris.Mu derlich.
Sec.of Pub.Wks.

Recorded-July 29-1907- ✓

Scale 100 feet per inch

Wm Schaefer
Asst Engineer
Fred L. Roedel
City Engineer

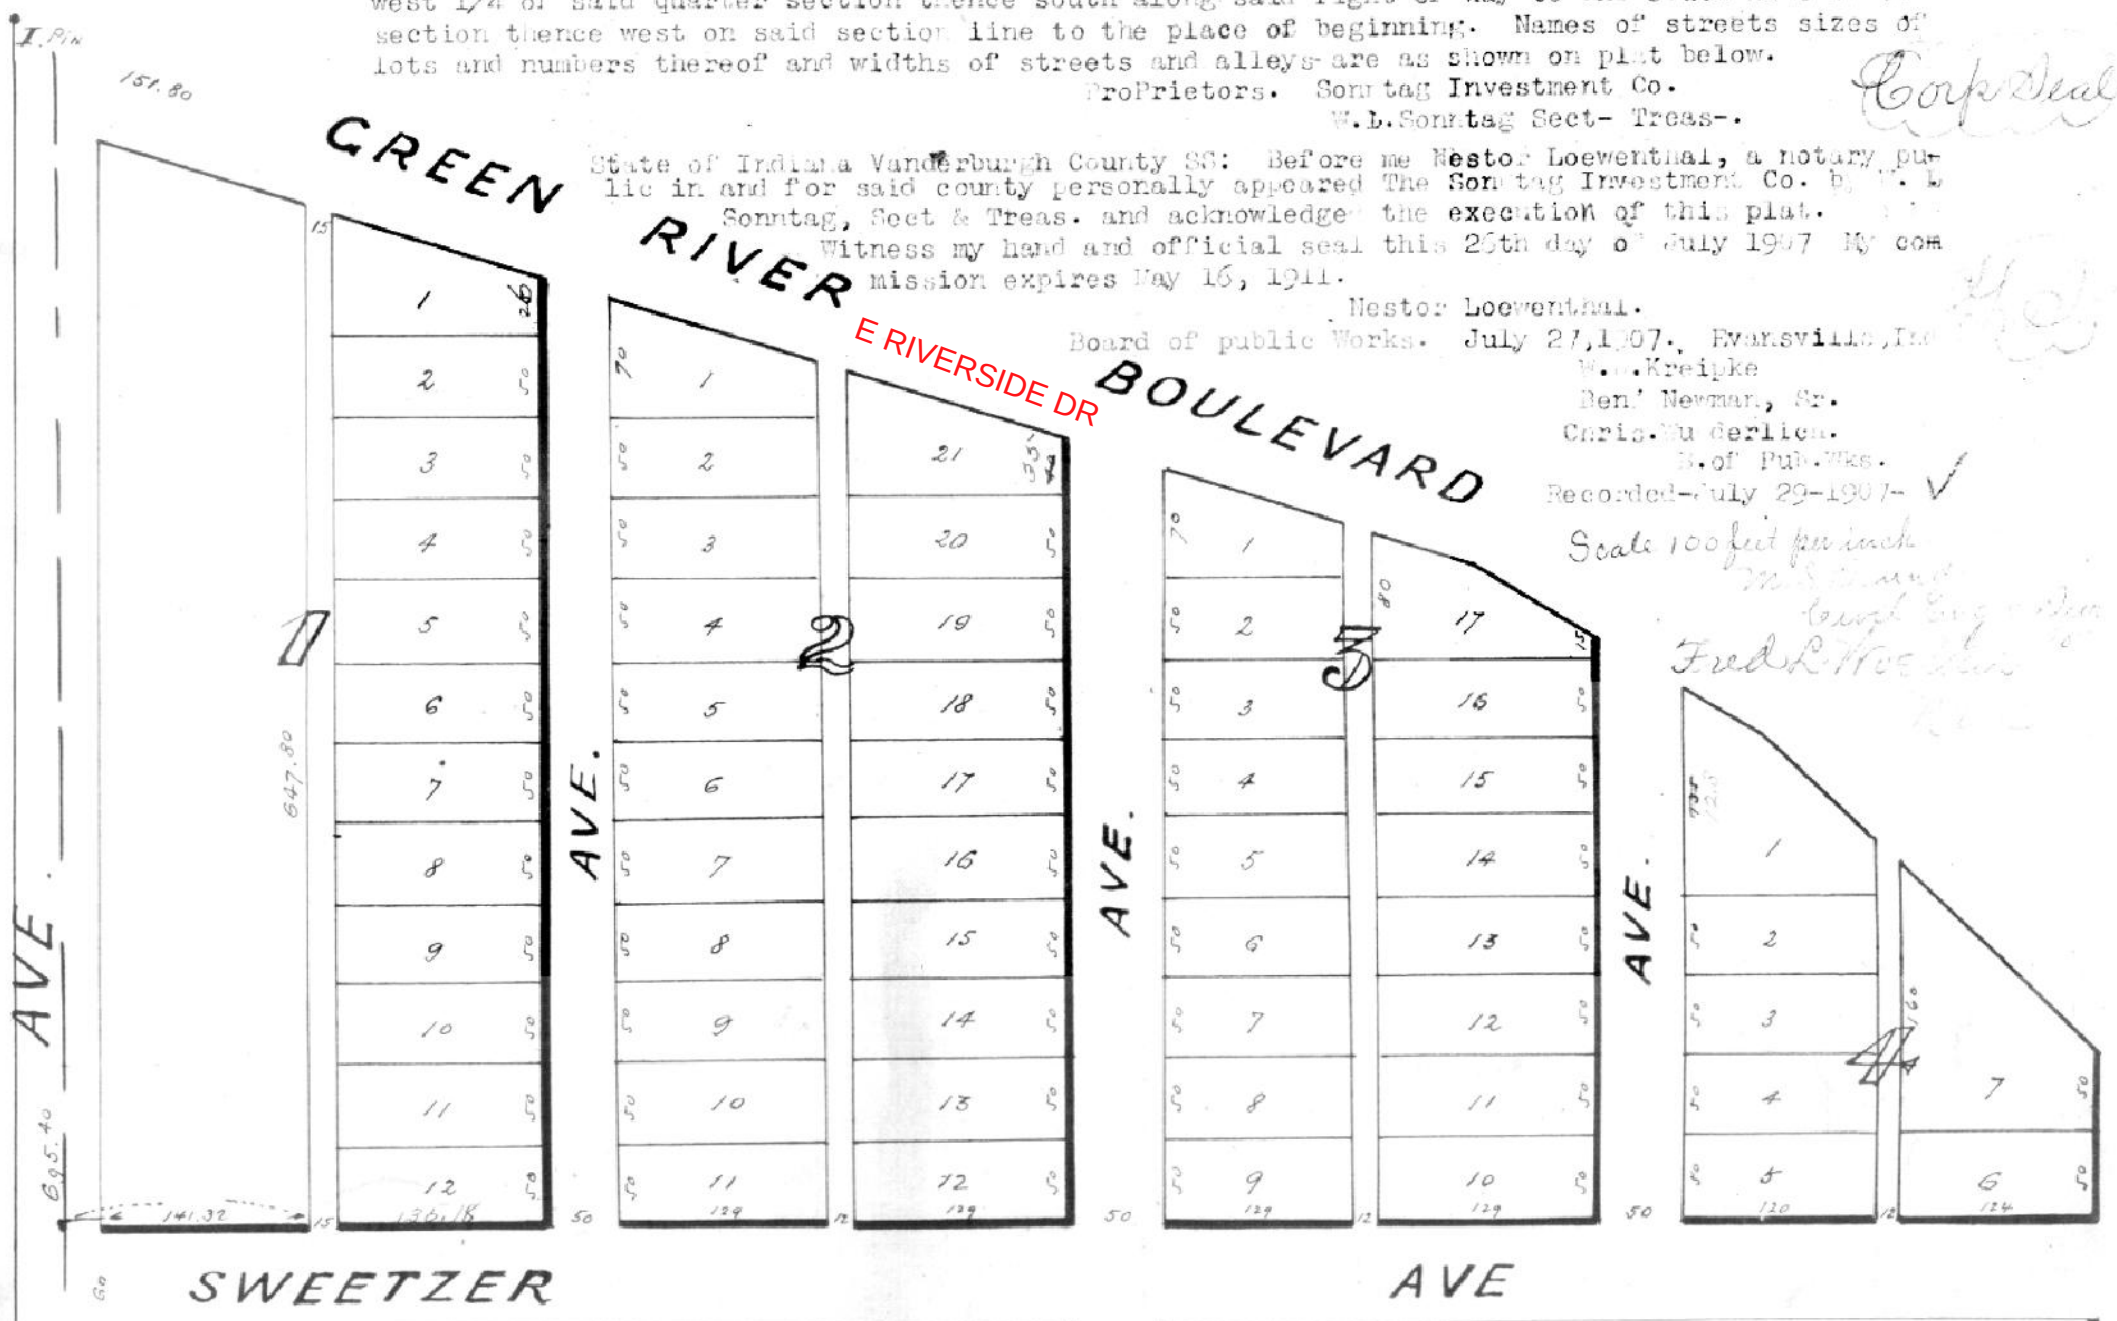

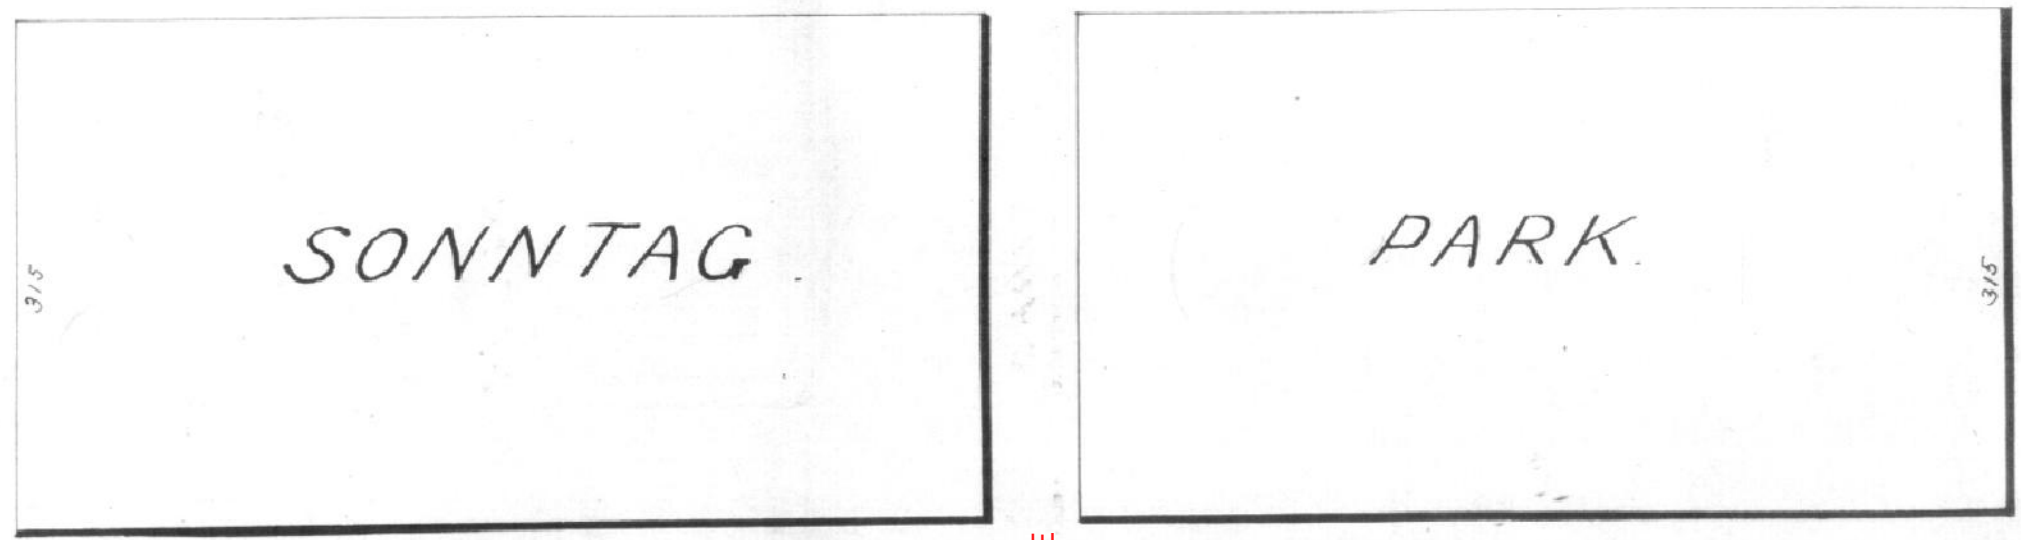

For info on Misc. Rec 48 Page 210
75-02893 2/2/75