130

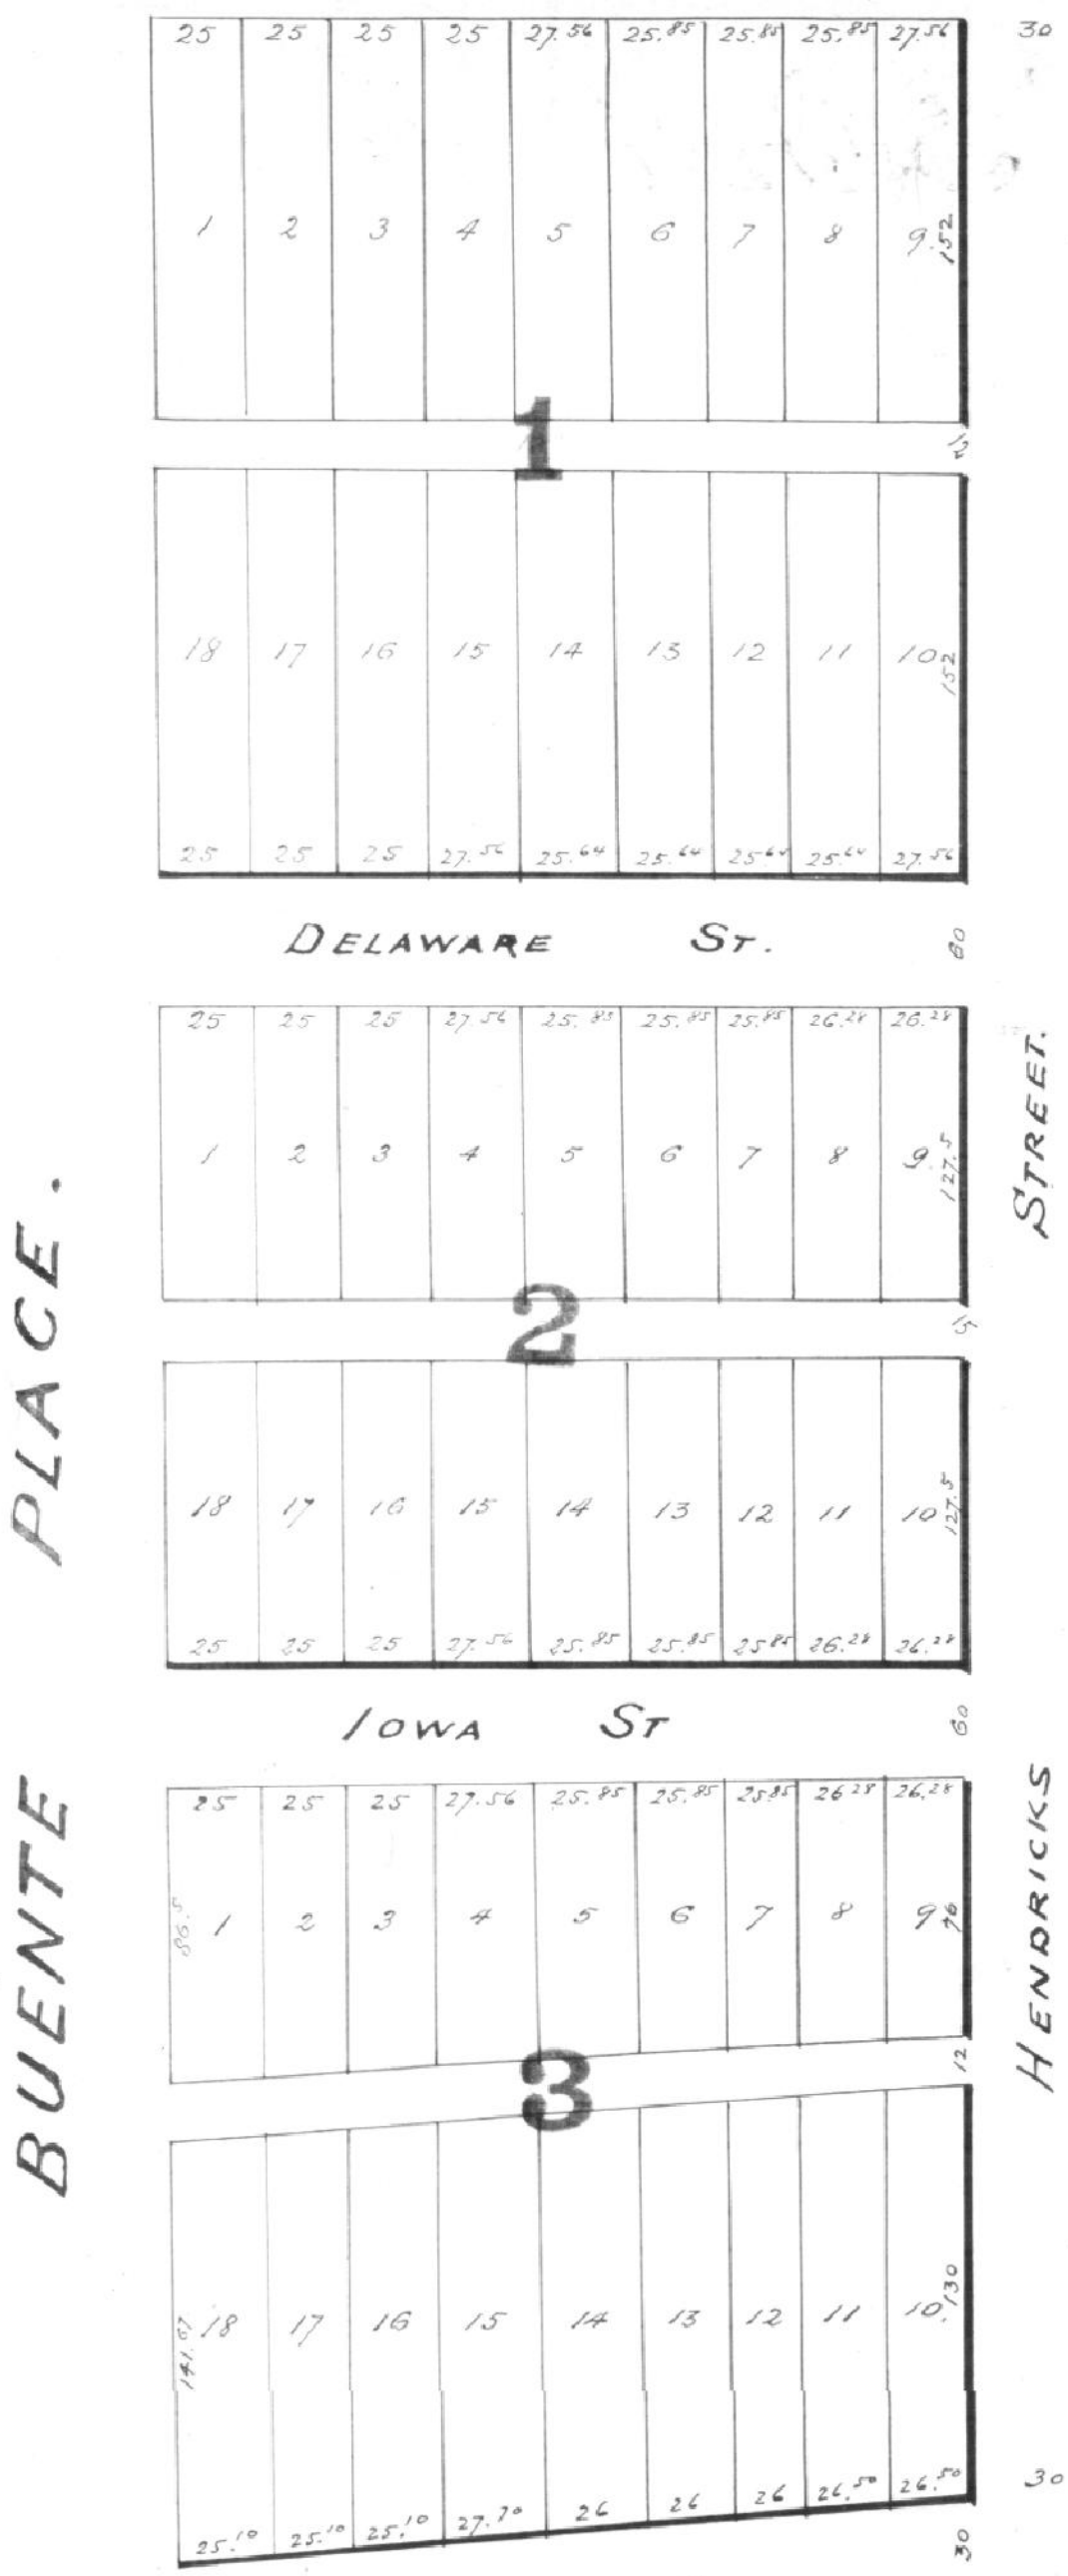

Amended Plat of Griese Place.

An addition to the city of Evansville laid off and platted by Louis F. Griese, Louise M.Wittenbraker, James W. Criswell, George E. Reynolds, Mary J. Reynolds, Sophia L. Snellen Sarah A. Baker, Charles Koehler and Frank W. Meyer the proprietors thereof upon that part of the northwest quarter of the southeast quarter of the southwest quarter of section 25 town 6 south range 10 west described and bounded as follows towit:

Commencing at a point 252.08 feet west of the northeast corner of said quarter quarter section and run from thence west 252.08 feet thence south 1007.17 feet to the center of Virginia street thence along the center of Virginia street eastwardly to a point due south of the place of beginning and from thence north 977.11 feet to the place of beginning.

This plat is identical with the plat of Griese Place as recorded in plat record A. page 97 in the recorder's office of Vanderburgh county Indiana the boundaries as set out here in being added to show and explain the exact location of the land so platted.

Dated this thirtieth day of July A. D. 1907

Louis F. Griese
Louise M. Wittenbraker
Frank W. Meyer
Sarah Ann Baker
Geo . Reynolds
Mary J. Reynolds
Sophia L. Snellem
Charles Koehler
James W. Criswell

State of Indiana Vanderburgh County SS:
Before me the undersigned a notary public in for said county this 30th day of July 1907 personally appeared the within named Louis F. Griese, Louise M. Wittenbraker, George E. Reynolds Mary J. Reynolds, Sophia L. Snellen Sarah A. Baker and Frank W. Meyer and acknowledged the execution of the foregoing plat to be their free act and deed.
Witness my hand and notarial seal My commission expires Nov.9, 1909
G.Netter Worthington, Notary Public.

State of Indiana Vanderburgh County SS:
Before me the undersigned a notary public in and for county this first day of August 1907 personally appeared the within named Charles Koehler and James W. Criswell and acknowledged the execution of the foregoing plat to be their free act and deed. Witness my hand and notarial seal
Commission expires Nov 9, 1909. G.Netter Worthington, N.P.

Approved by the Board of Public Works Aug.1, 1907
Evansville, Ind. W.H.Kreipke
Benj. Newman
Chris Wunderlich
B. of Pub.Wks.

Recorded--Aug.2nd--1907
Fred L. Woelker
R.V.C.