HARRISON PLACE.

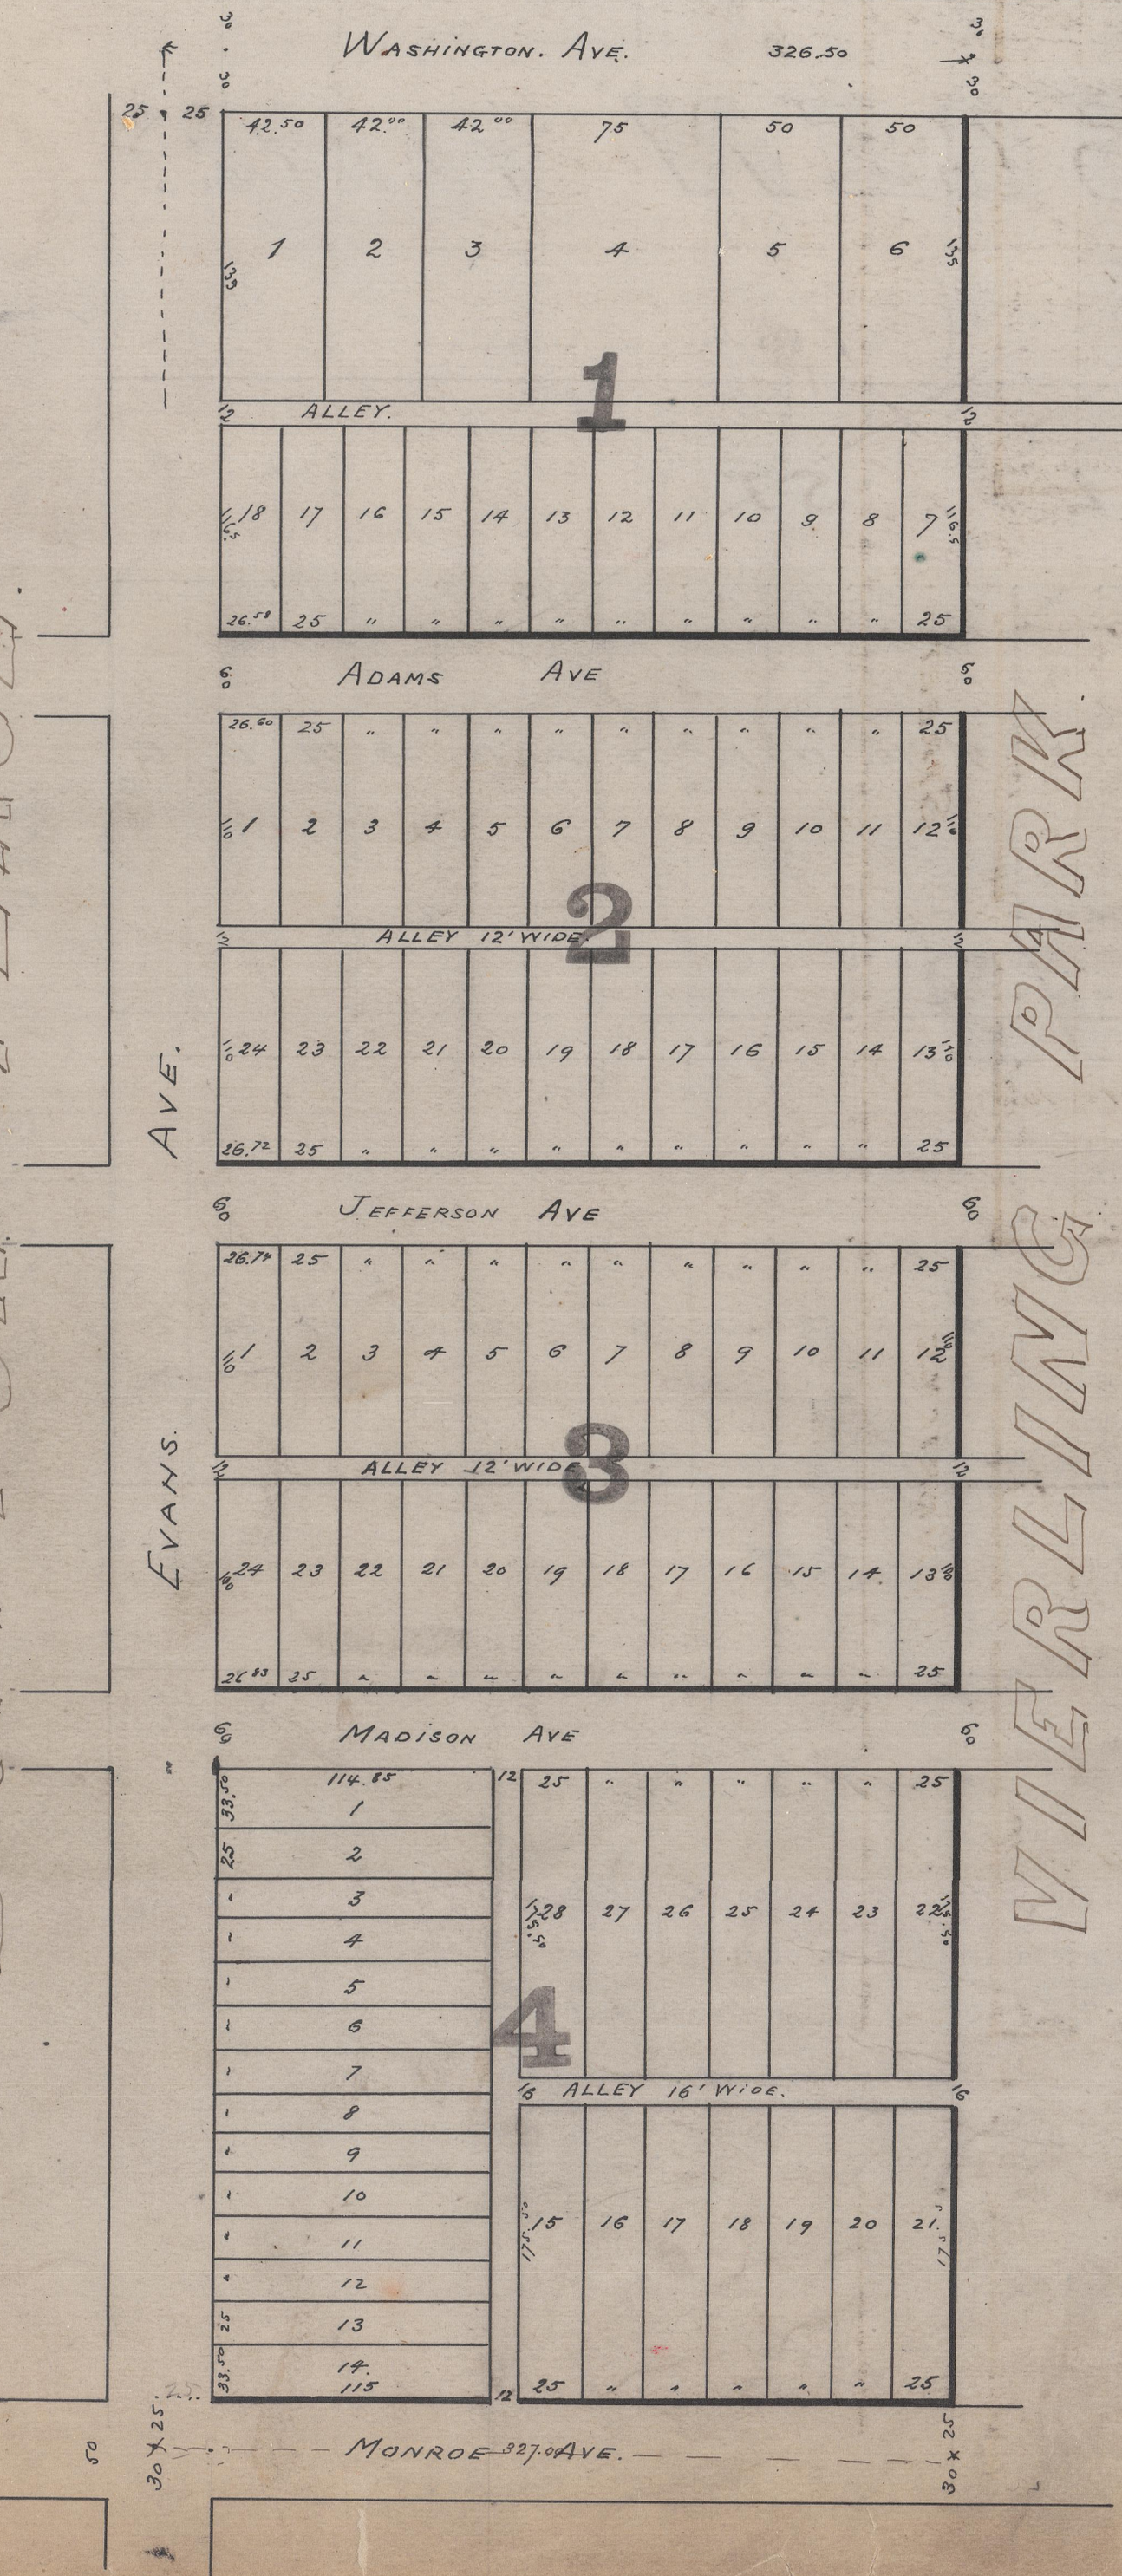

an addition to the city of Evansville as laid out by the undersigned proprietor thereof on lot 5 in the subdivision of the lands of Horace Dunhams heirs shown on plat recorded in Vanderburgh Circuit Court Order book L. page 747.

Streets and alleys are as shown in plat below.

Pauline Harrison. Proprietor.

State of Indiana Vanderburgh County SS:

Before me W.F.Wunderlich, a notary public in. and for said county personally appeared Pauline Harrison and acknowledged the execution of this plat.

Witness my hand and notarial seal onthis 10 day of August 1907

W.F.Wunderlich, Notary Public

my commission expires Dec. 28, 1909

Approved Board of Public Works

Aug. 10, 1907

W.H.Kreipke
Benjamin Newman, Sr.
Chris. Wunderlich
B . of Pub. Wks .

Recorded--Aug 16, 1907

Fred L. Worlken
R.V.C.