
Plat of Hisgen Place, it being a subdivision of block 12 Columbia Addition as laid out by the Commercial Realty Company proprietors thereof.

Fred L. Hisgen, V.Pres.

Corp Seal

HISGEN PLACE.

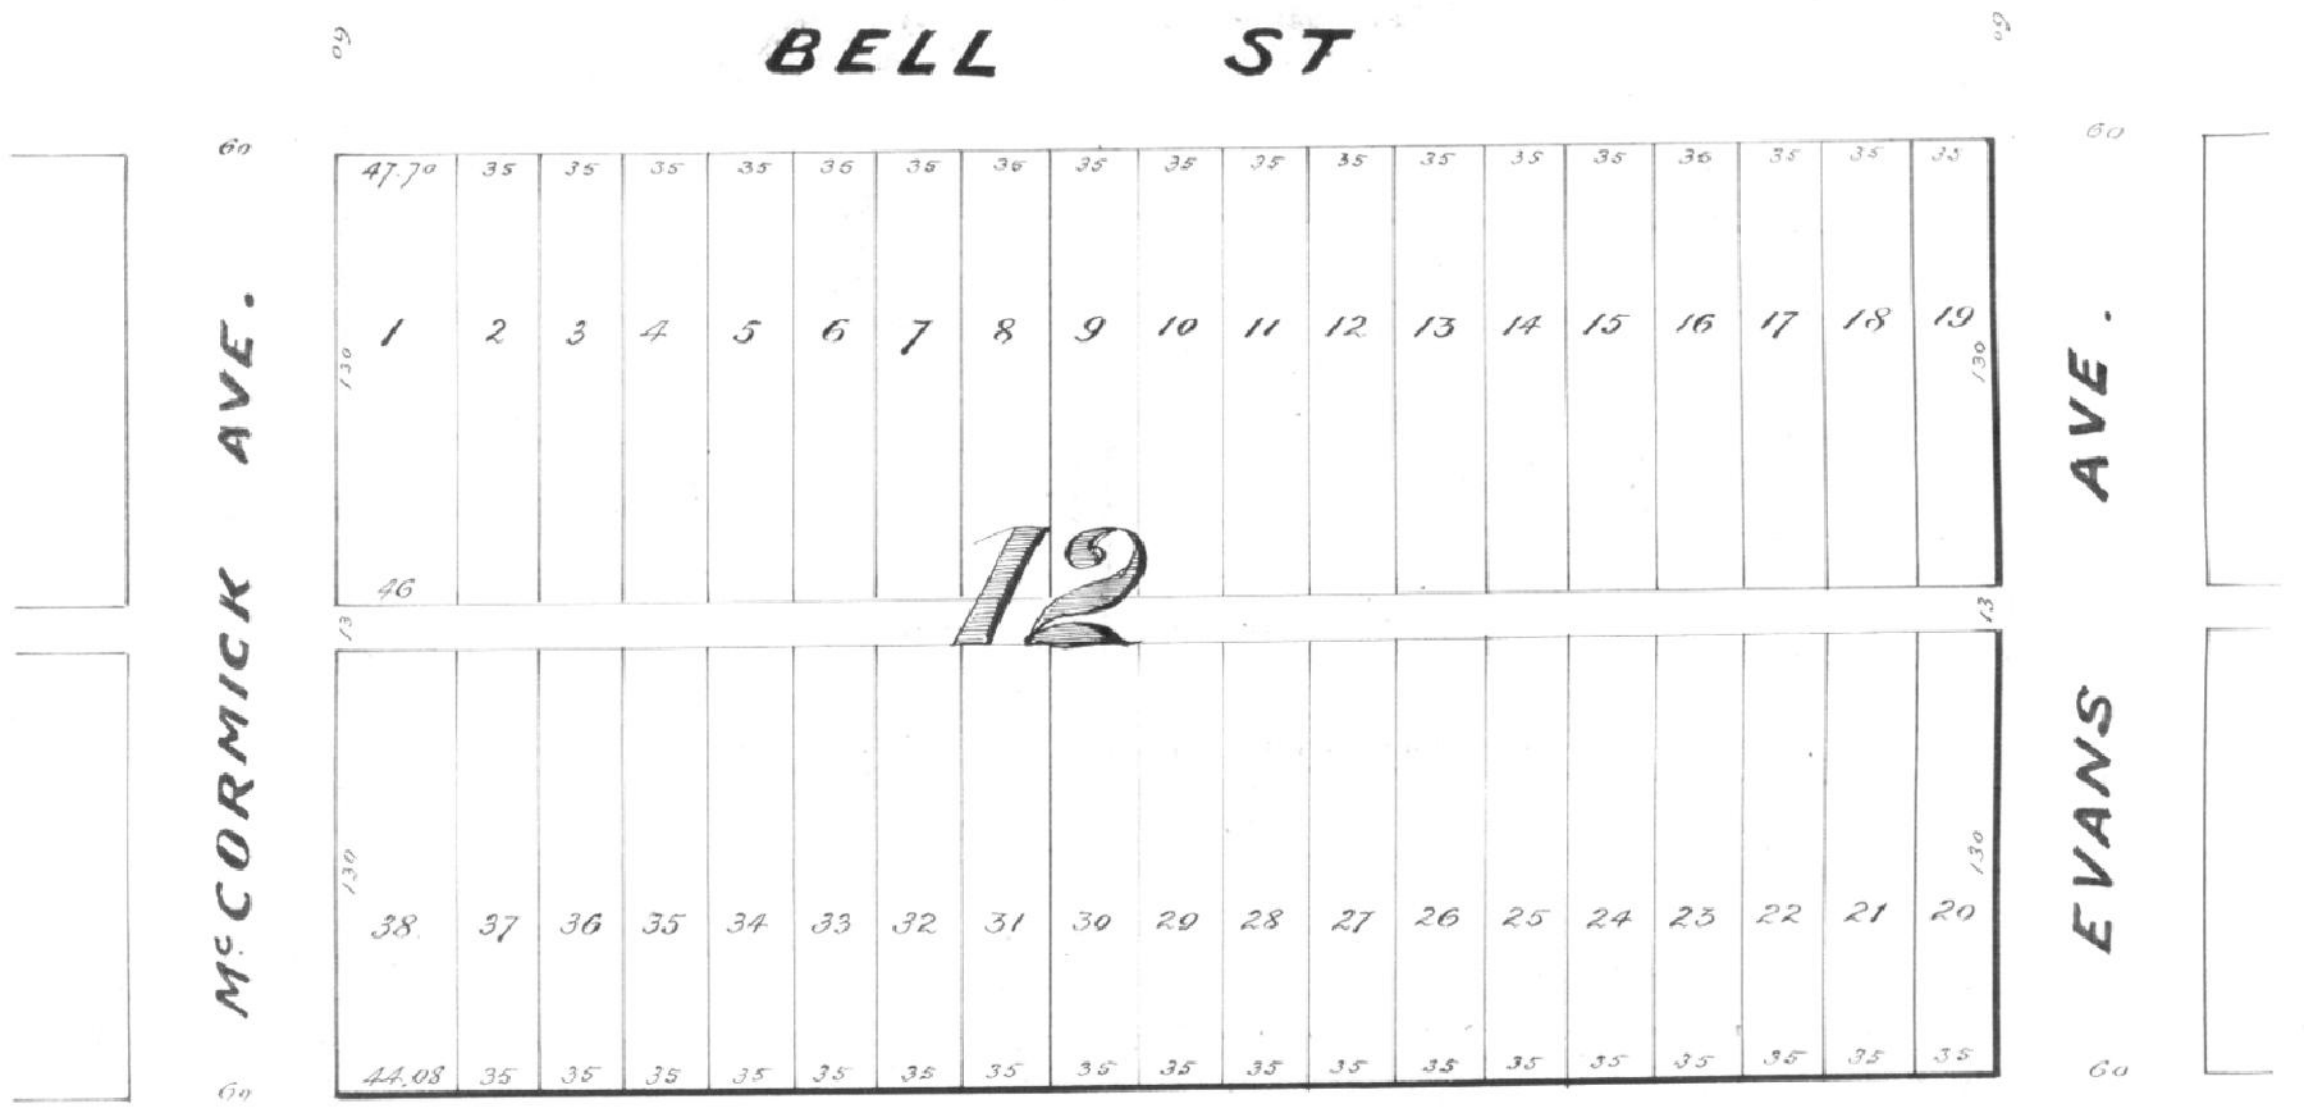

CUM ST.

State of Indiana Vanderburgh County SS:

Before me a notary public in and for said county personally appeared Fred L. Hisgen and acknowledged the execution of this plat.

Witness my hand and notarial seal this 28 day of August 1907

my commission expires Dec 28, 1909 Walter F. Wunderlich,

Notary Public

L S

Approved- Board of public Works
Aug 28, 1907
Evansville, Ind.
W. H. Kreipke
Benjamin Newman
Chris Wunderlich.
B.Pub. Wks.

Recorded-- Aug 28, 1907

Fred L. Voelker
R. V. C.