
# PLAT

## Lots 1 to 19 Inclusive Block 3

## SAVAGE ADDITION.

## To the Town of Howell.

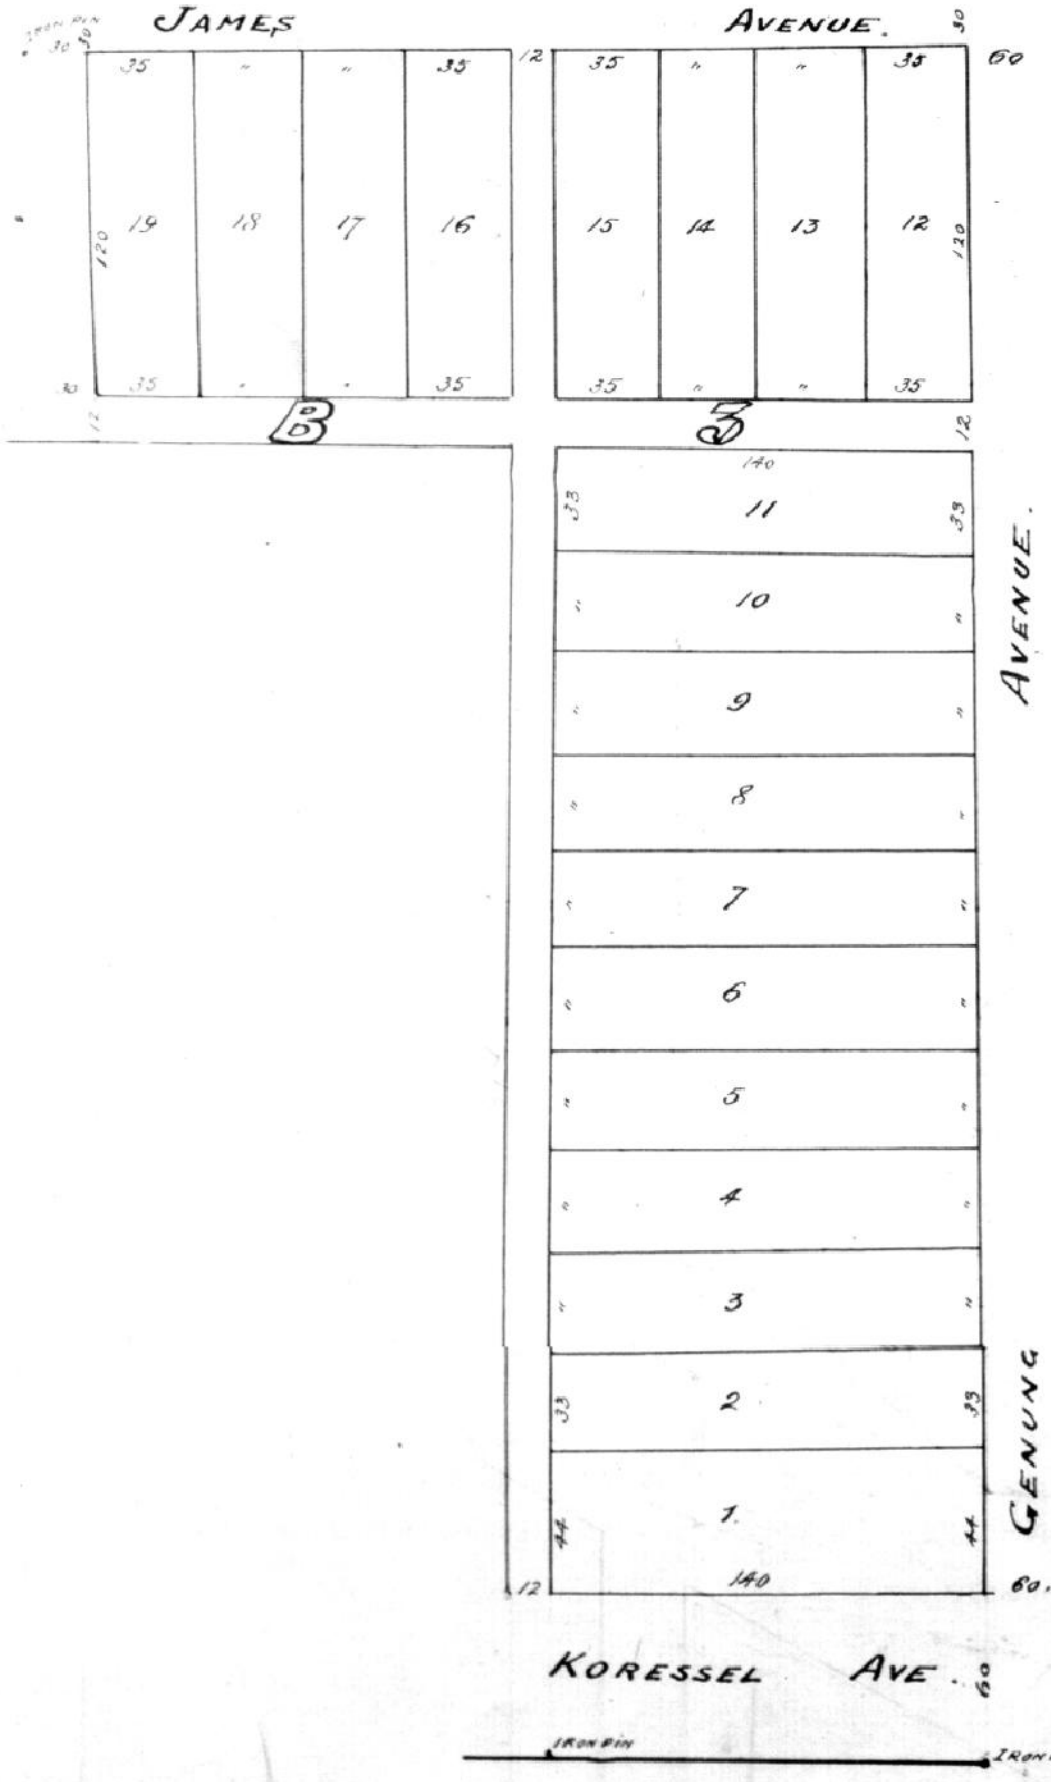


Being a part of the northwest quarter of the southwest quarter of section 35 township 6 south range 11 west lying of and adjoining block 2 Savage Addition to the town of Howell. The corners of all lots are marked with iron pins driven flush with the ground. The streets and alleys are dedicated to the use of the public.

In Witness whereof the proprietor Thomas Savage has hereunto set his hand this 25 day of November 1907 at Evansville Ind.

Thomas Savage.

Vanderburgh County State of Indiana SS:

Before me Robert A. Brennan a notary public in and for said county and state personally appeared Thomas Savage at my office in Evansville Ind and acknowledged the execution of the foregoing plat as his voluntary act and deed.

Witness my hand and official seal this 25 day of November 1907 Commission expires July 11, 1911.

R.A.Brennan,

Notary Public

C.C.Genung, C.E.

Scale 60 feet to one inch.

Recorded--Nov 25th--1907

Fred L. Woelker
R.D.C