REDBANK.

A Subdivision of a part of the southeast quarter of the northwest quarter of section 34 township 6 south range 11 west Scale 1 in--40 ft Described as follows Commencing at the center of said section 34 which point is marked by a rock which is the center of the Redbank road running thence north along the center of said road 533.5 feet thence west 342 feet thence south 533.5 feet to the center line of said Section and thence 342 feet to the place of beginning The streets and alleys are dedicated to the use of the public

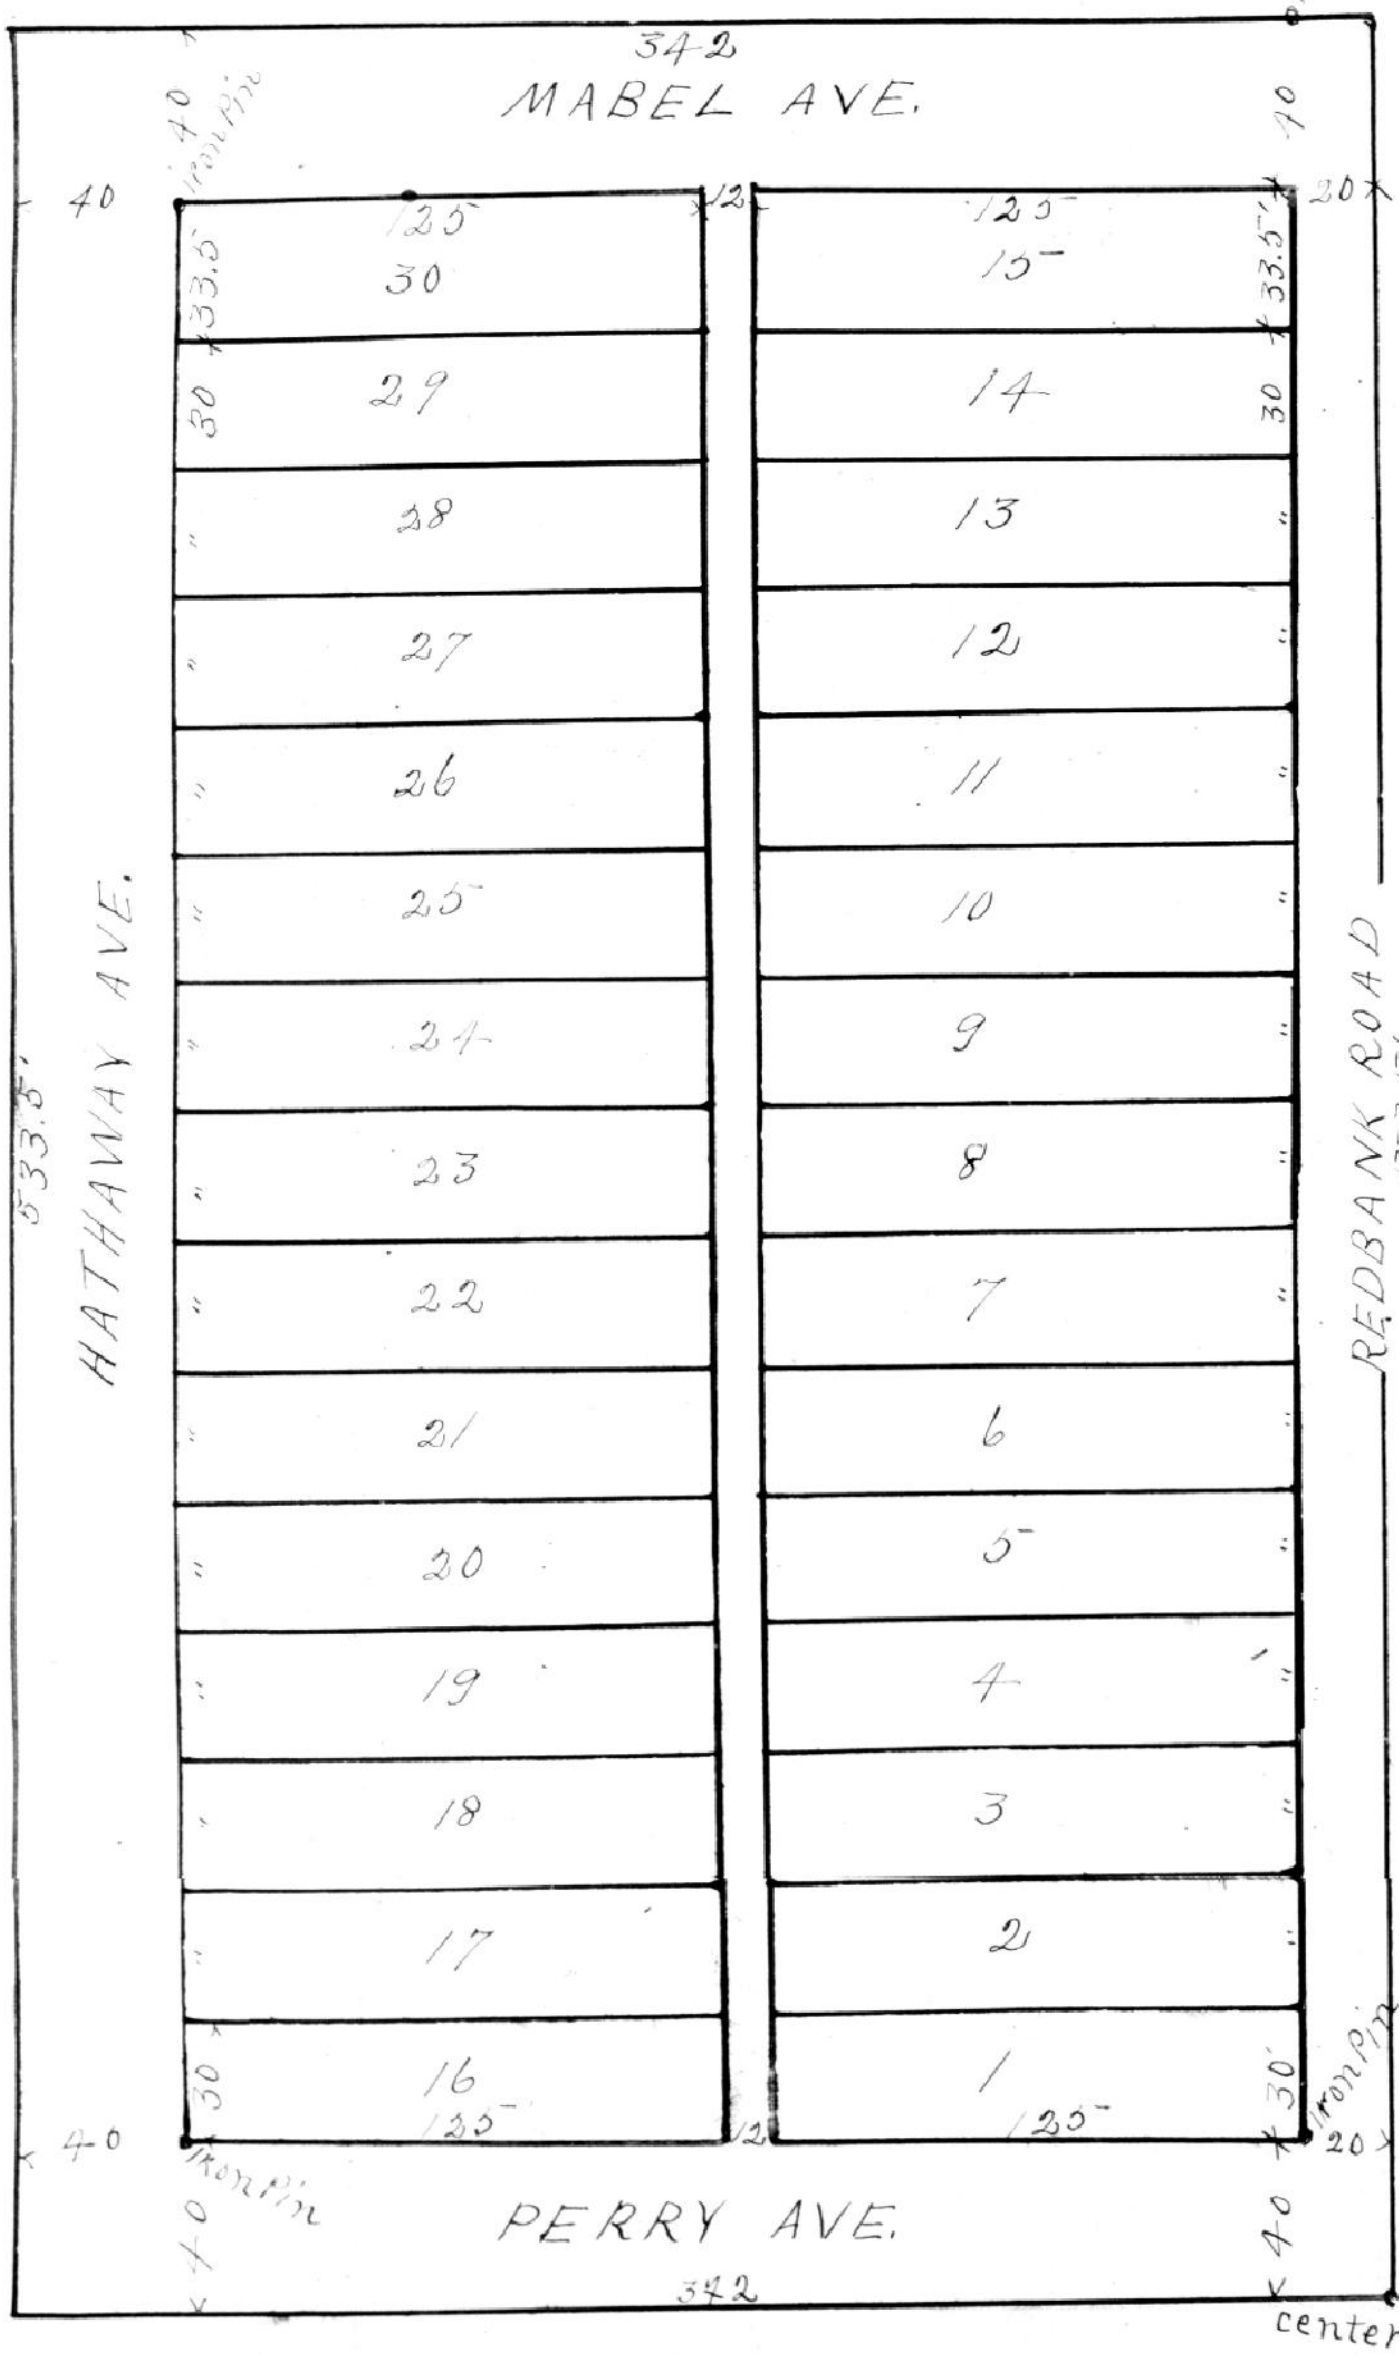

In Witness whereof the proprietors William H Peck and Anna L Peck his wife have set their hands this 11 day of July 1908

William H Peck

Anna L Peck

State of Indiana Vanderburgh County ss

Personally appeared before me Robert A Breman a notary public in and for said state and county William H Peck and Anna L Peck who acknowledged the execution of the foregoing plat this 11 day of July 1908 at Evansville Indiana Witness my hand and official seal Commission expires July 11th 1911

Robert A Breman

Notary Public

Recorded--July 14th--1908

Fred L Workman
R.V.C.

For Vacation of Plat see misc. Record "N" page 265.