152

SWANSON

Plat of Swanson's Place laid out by Henry P Bennighof on lots three (3) and four (4) in the subdivision of the west half of the southeast quarter of section number twenty eight 28) town six (6) south range ten (10) west containing nineteen(19) and ninety one-hundredths (19 90/100) acres according to the plat thereof recorded in book 19 on page 553 of the records of deeds of said county

All streets and alleys are dedicated to the use of the public Dimensions of lots and widths of streets and alleys are as shown on plat belo

Scale 60' per inch

Henry P Bennighof

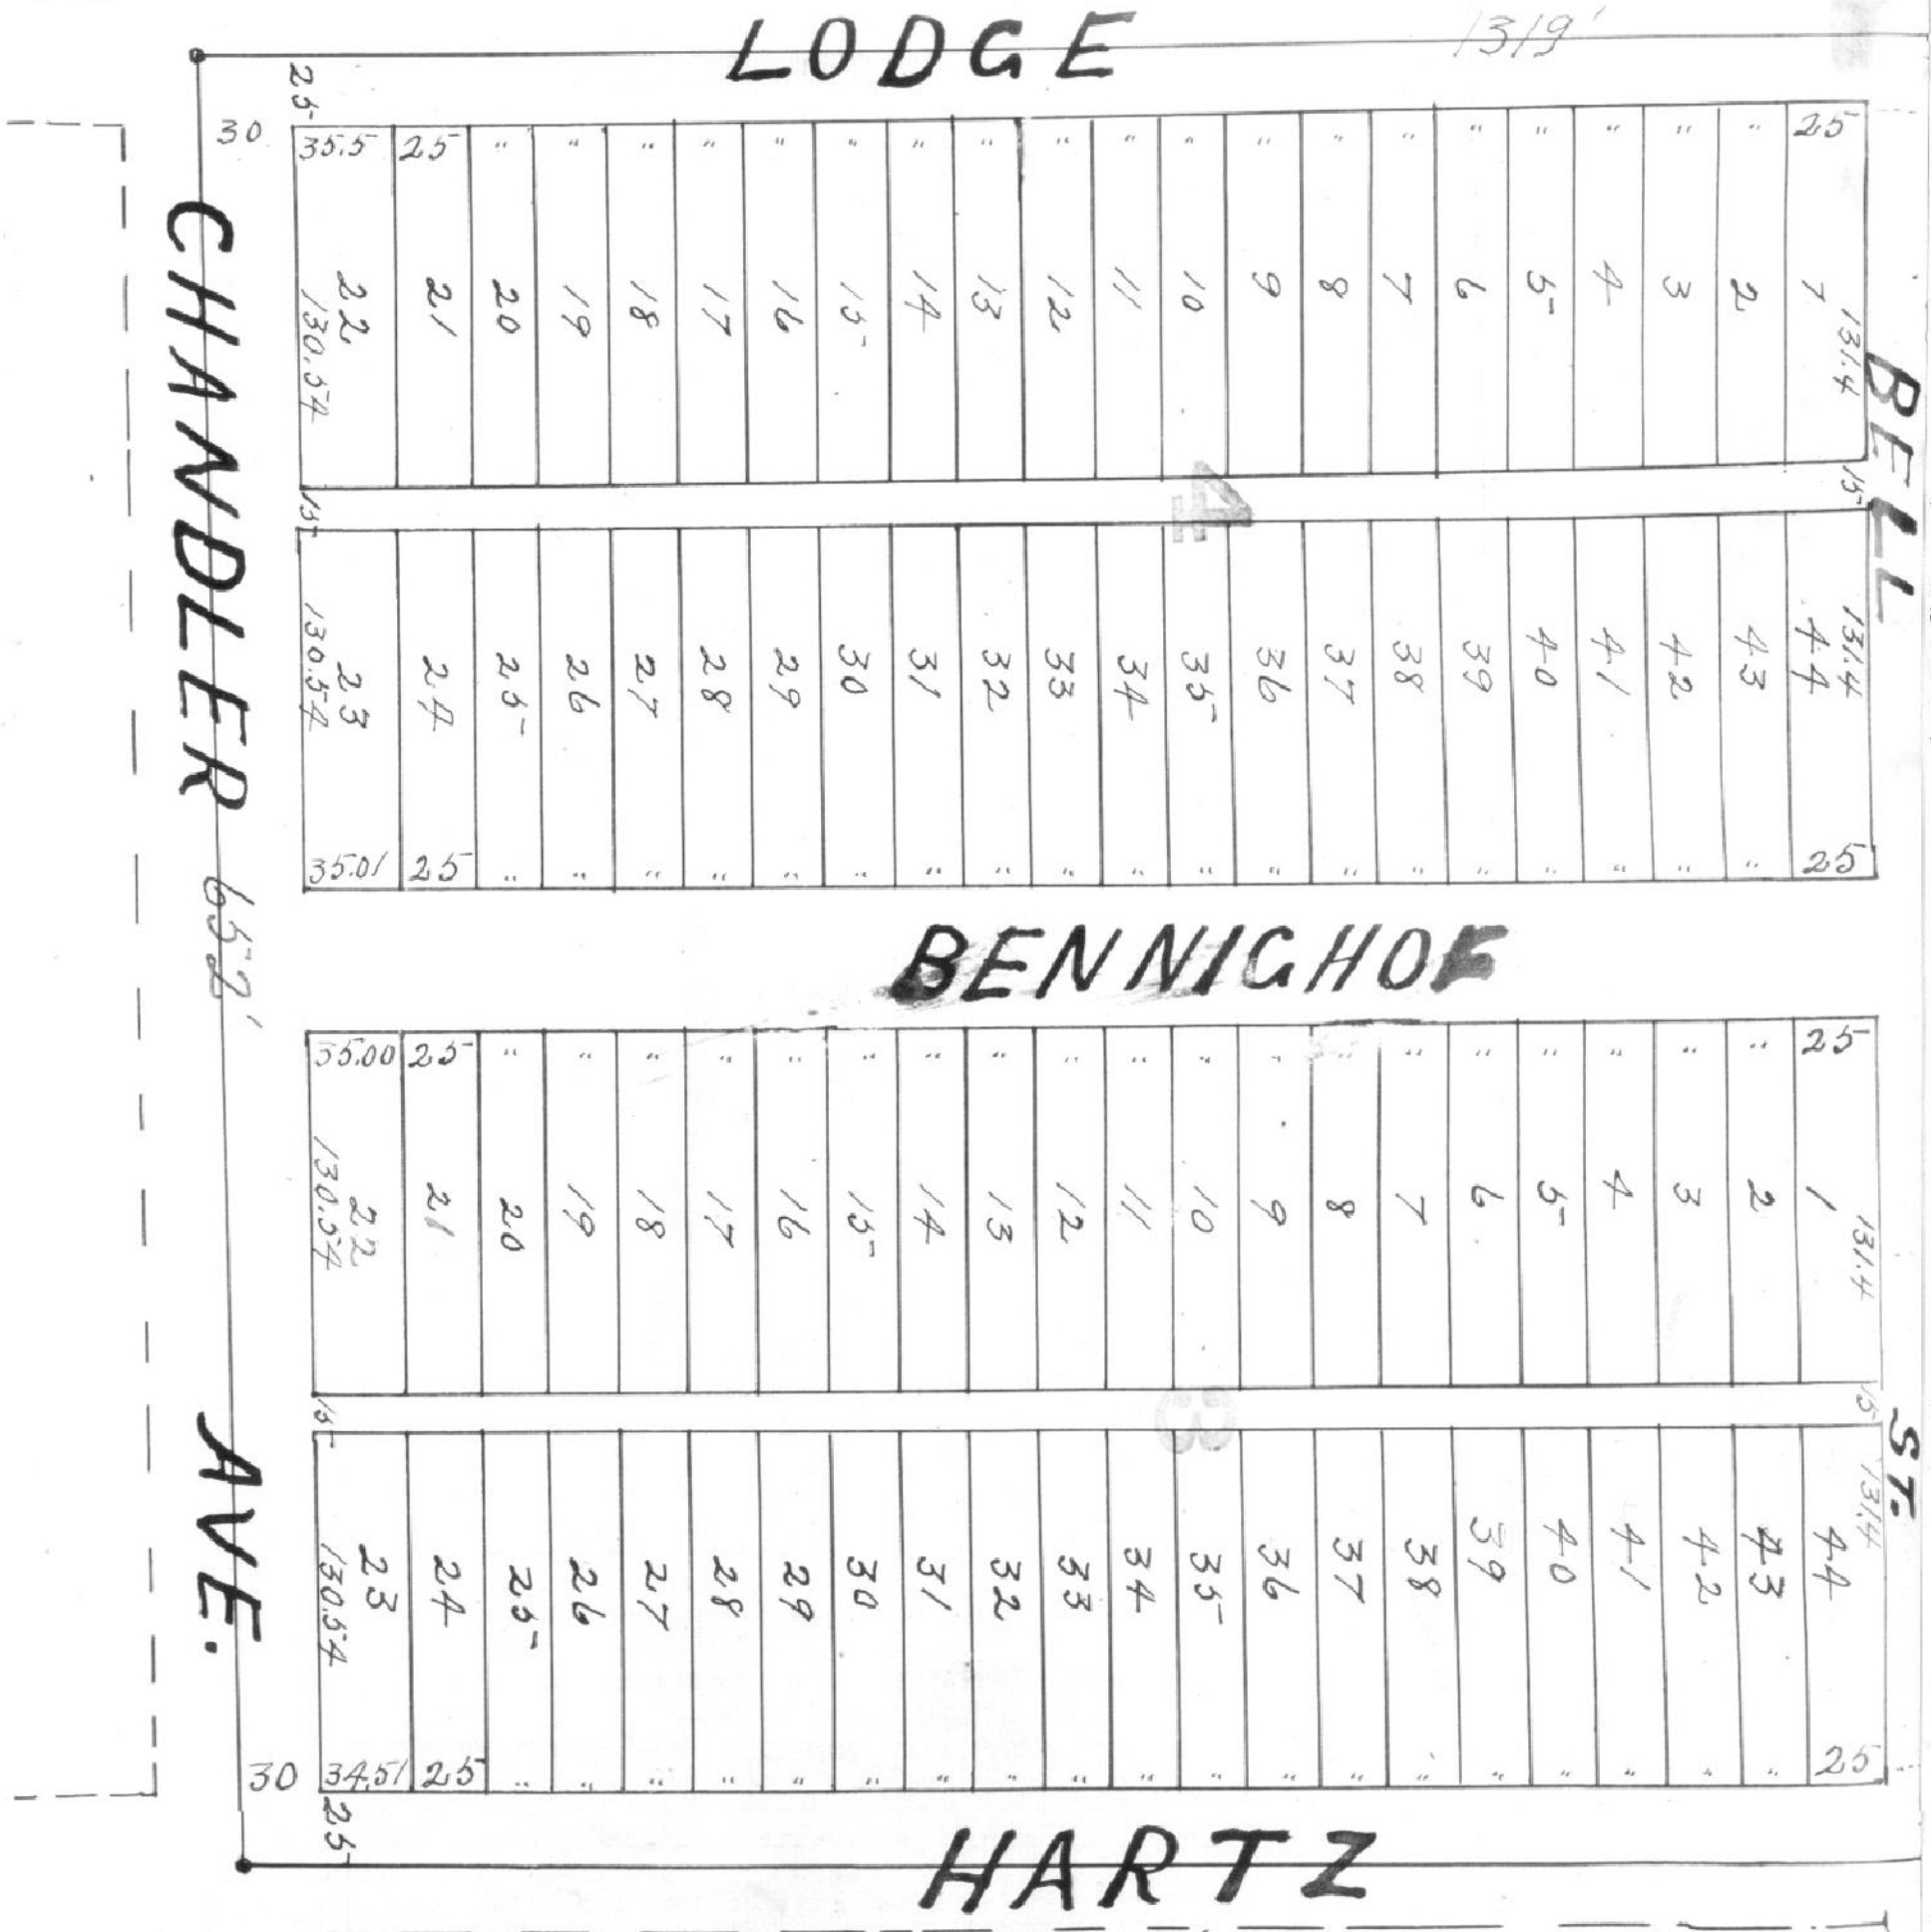

State of Indiana Vanderburgh County SS
Before me the undersigned a notary public in and for said county personally appeared Henry P Bennighof and acknowledged the execution of the above plat Witness my hand and notarial seal this 23 day of September 1908 My com expires Dec 28 1909

W F Wunderlich

Approved Benjamin Newman
Wm H Kreipke
Chris Wunderlich
Board of Public Works

Board of Public Works Sept 26 1908
Evansville Ind.

Recorded--Oct 2nd--1908

Fred L. Woelkern
R. V. C.

For easement Applying to Lot 41, 42, 43
See Deed Drawer 7 card 314