GRANDVIEW

Grandview-- An Addition to the city of Evansville Indiana as laid out by its proprietors

The West Side Insurance and Real Estate Company

Said Addition comprises nine blocks numbered from I to IX The length and width of all lots and the width of all streets and alleys are as indicated on the plat; also all other necessary information

Description

Part of Northeast qr of northeast qr of section No 26 town 6 S. range 11 W. more particularly described in the deed of The Evansville Cotton Manufacturing Company to The West Side Insurance & Real Estate Company at page 201 book 95 of the Deed records of Vanderburgh County Indiana

In Witness whereof the President & Secretary of said West Side Insurance & Real Estate Company have hereunto set their hands and seal this 10 day of April 1909

Henry E Dreier Prest
U H Seiler Sec'y- Treas

Before me Edmund L Craig a notary public in and for Vanderb rgh County Indiana personally appeared this 10 day of April 1909 Henry E Dreier President and U H Seiler Secretary of the West Side Insurance & Real Estate Company and acknowledged the execution of the within plat My com expires Nov 15 1912

Edmund L Craig Notary Public

Board of Public Works
Approved Apr 12 1909
Evansville Ind

Benjamin Newman
Wm H Kreipke
Chris Wunderlich
B of Pub Wks

Recorded--April 16--1909

Fred L. Worlker
Rec'r

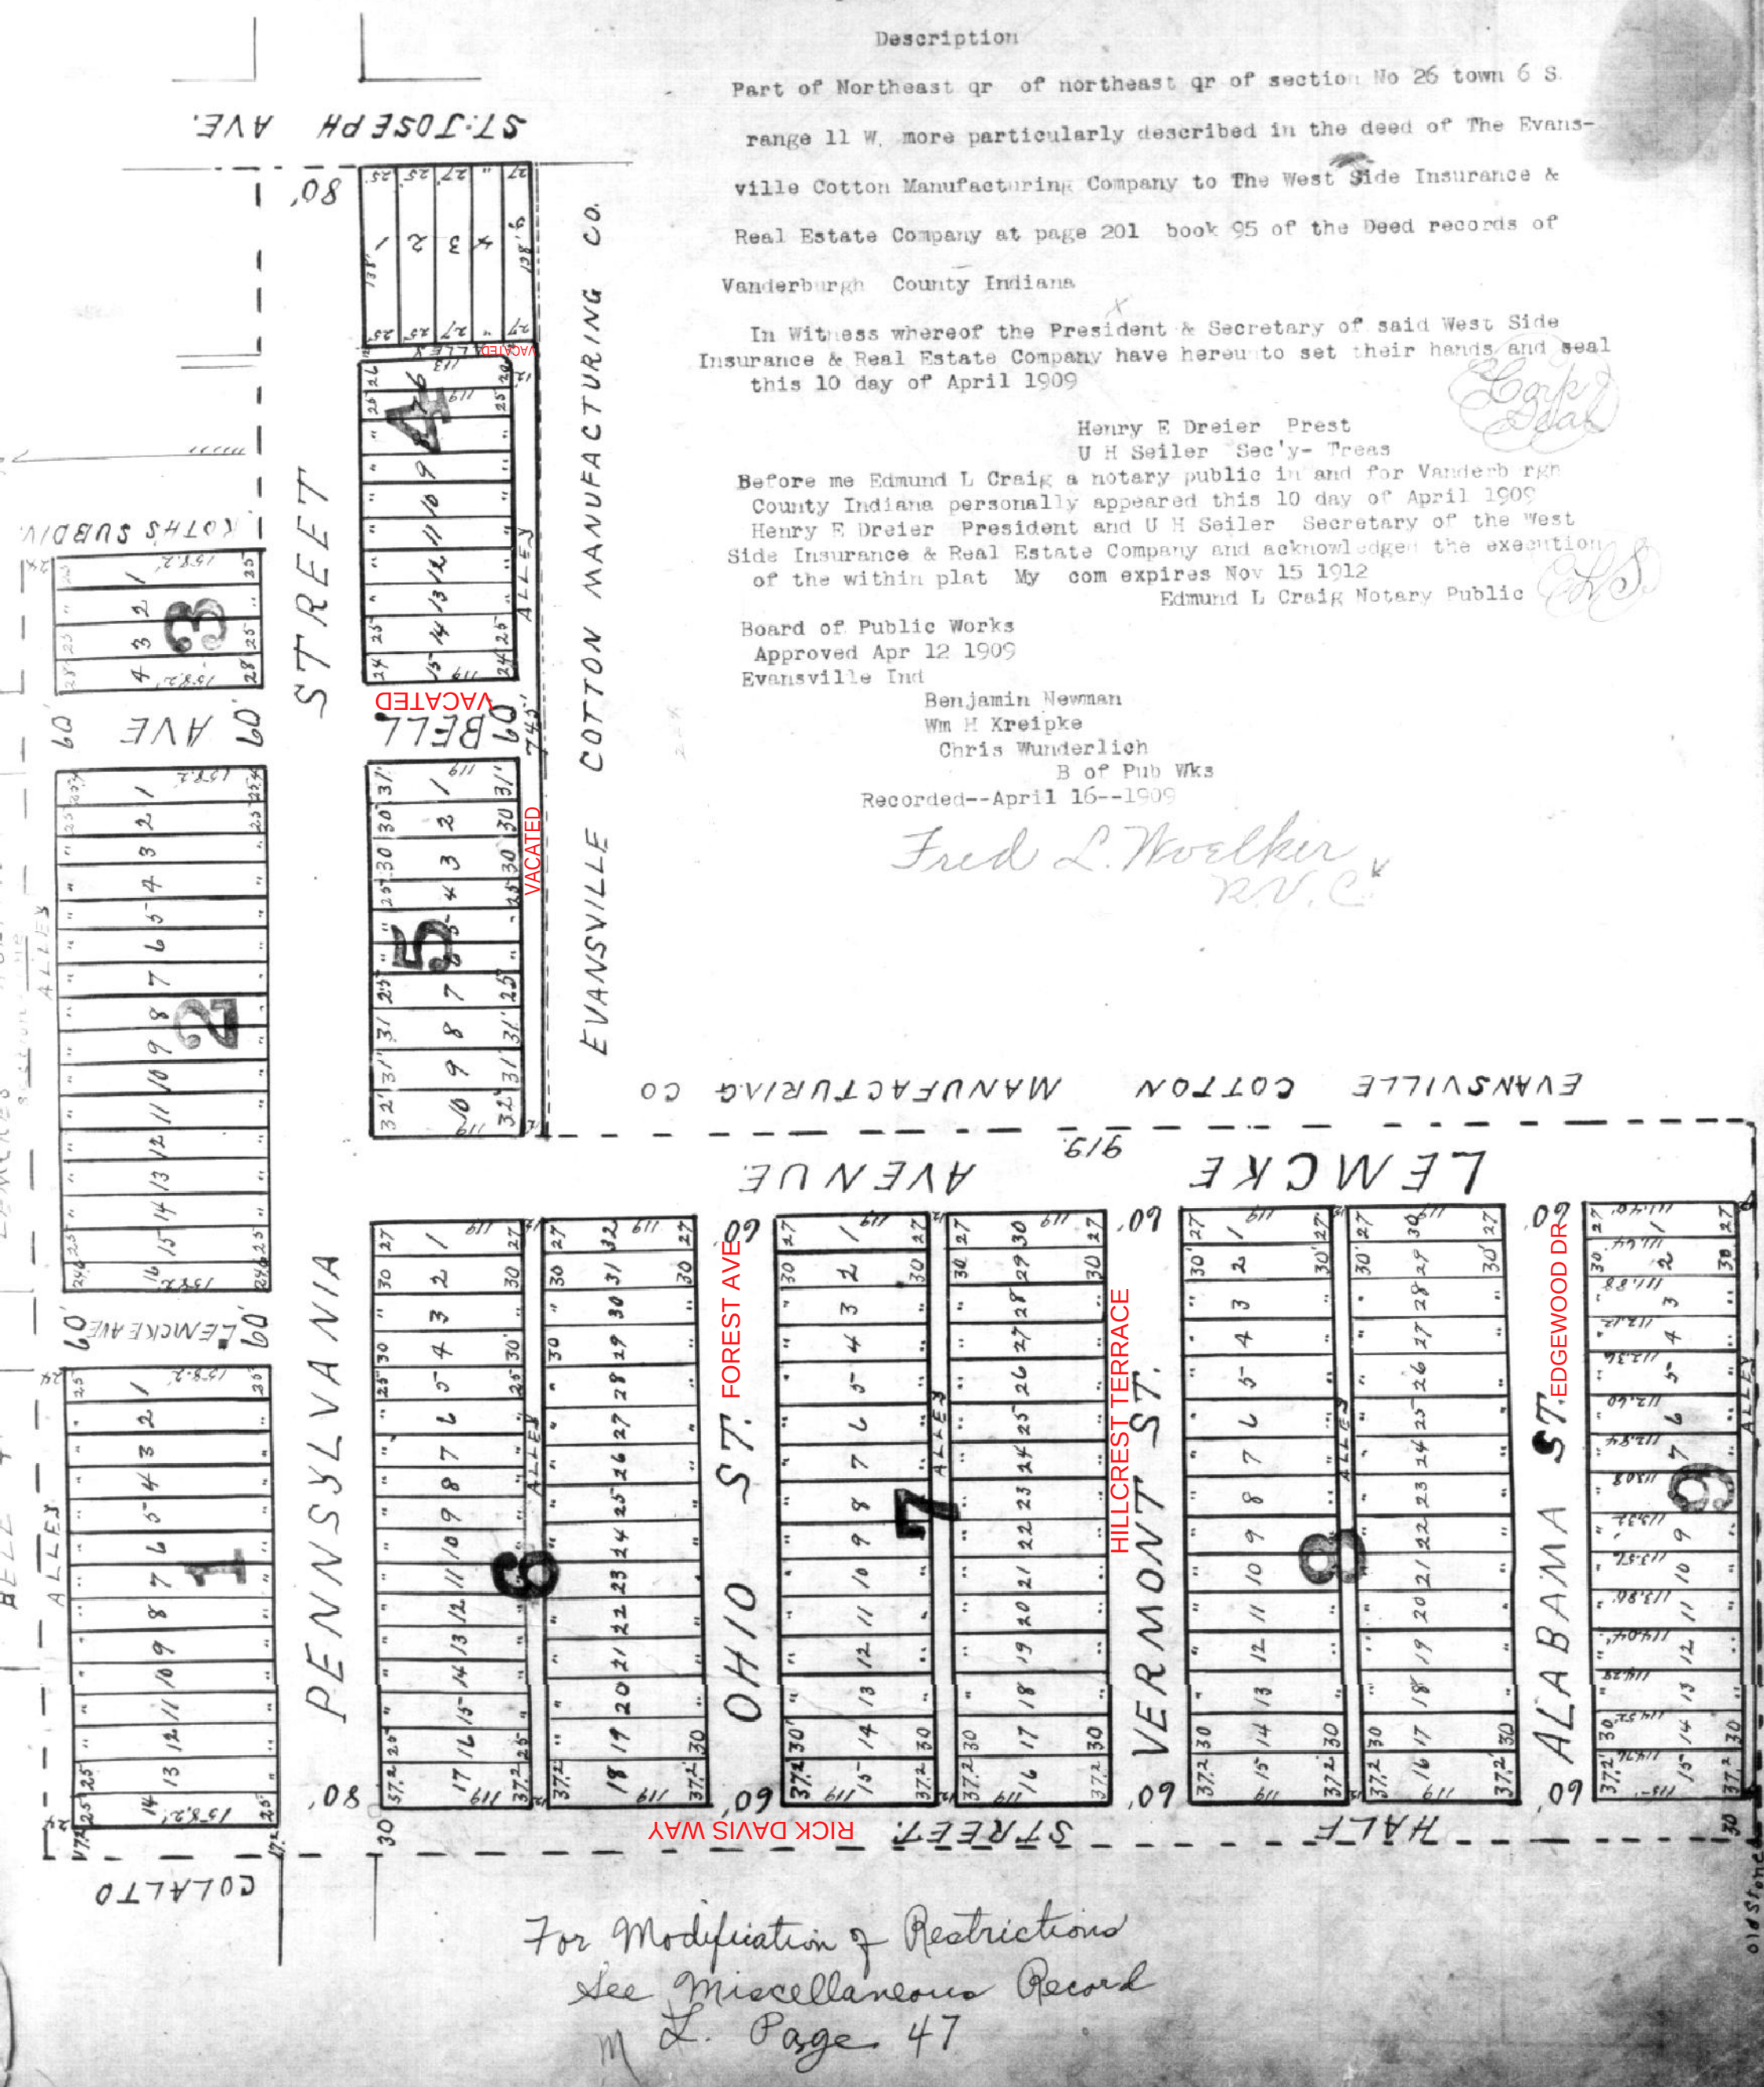

For Modification of Restrictions
See Miscellaneous Record
M L. Page 47