WEDEKING ADDITION.

Wedeking Addition to the city of Evansville as laid out by the proprietors thereof on part of lot 27 Maxwell's Tract a subdivision of the south half of section 17 and part of 18 town 6 south range 10 west described and bounded as follows towit Commencing at a point on the south line of Said lot 835 feet east of the southwest corner thereof and extending east on said south line 960 80/100 feet thence north 336.66 feet to the north line of said lot thence west to a point in the north line of lot 27, 835 feet east of the northwest corner thereof thence south 339 12/100 feets to the place of beginning.

Dimensions of lots and width of streets and alleys ara as shown on plat above.

The Wedeking Realty Co (Corp Seal)

by Ernst Wedeking President

State of Indiana Vanderburgh County SS

Before me a notary public in and for said county and state personally appeared the within named Ernst Wedeking President who for and on behalf of the Wedeking Realty Company acknowledged the execution of the above plat and Ernst Wedeking owner of part of lot 28 shown on plat who acknowledged the opening of Richardt Ave as shown on plat.

Ernst Wedeking

Witness my hand and notarial seal this 23 day of March 1910 My com expires Oct 13 1913 (Seal)

G R Millican

Scale 50 ft per inch

Jas D and M S Saunders

Civil Engineers and surveyors 1910

Board of Public Works
Approved Mar 26 1910- Evansville - Ind.
S G Rickwood
J E Stickelman
Edward Schmitt
B. of Pub. Wks.

Recorded--April 20th-1910

Fred. L. Walker
R. V. C.

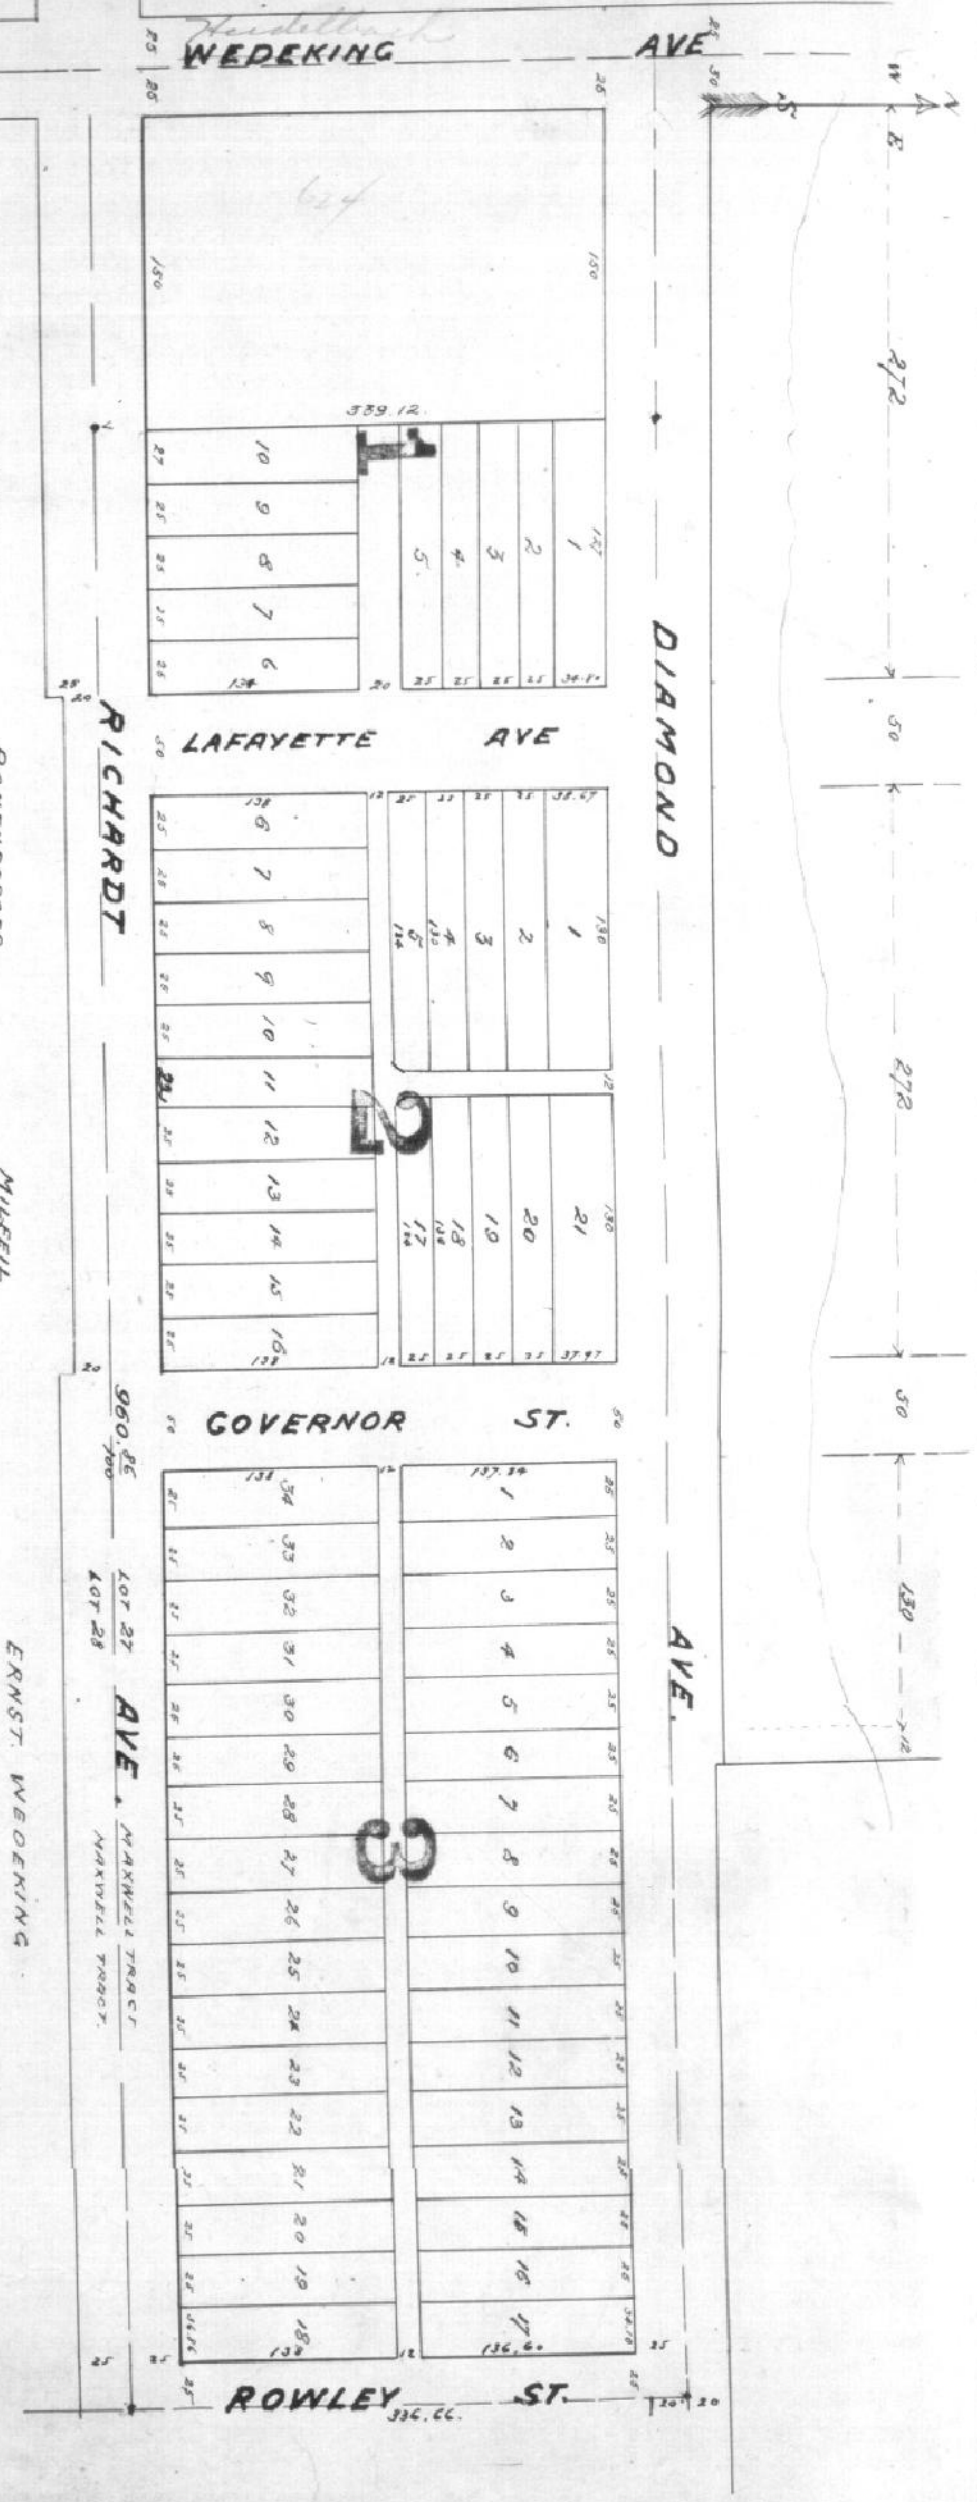

For easement Applying to Lot 1,2+3 Blk1
See Deed Drawer 5 card 4418