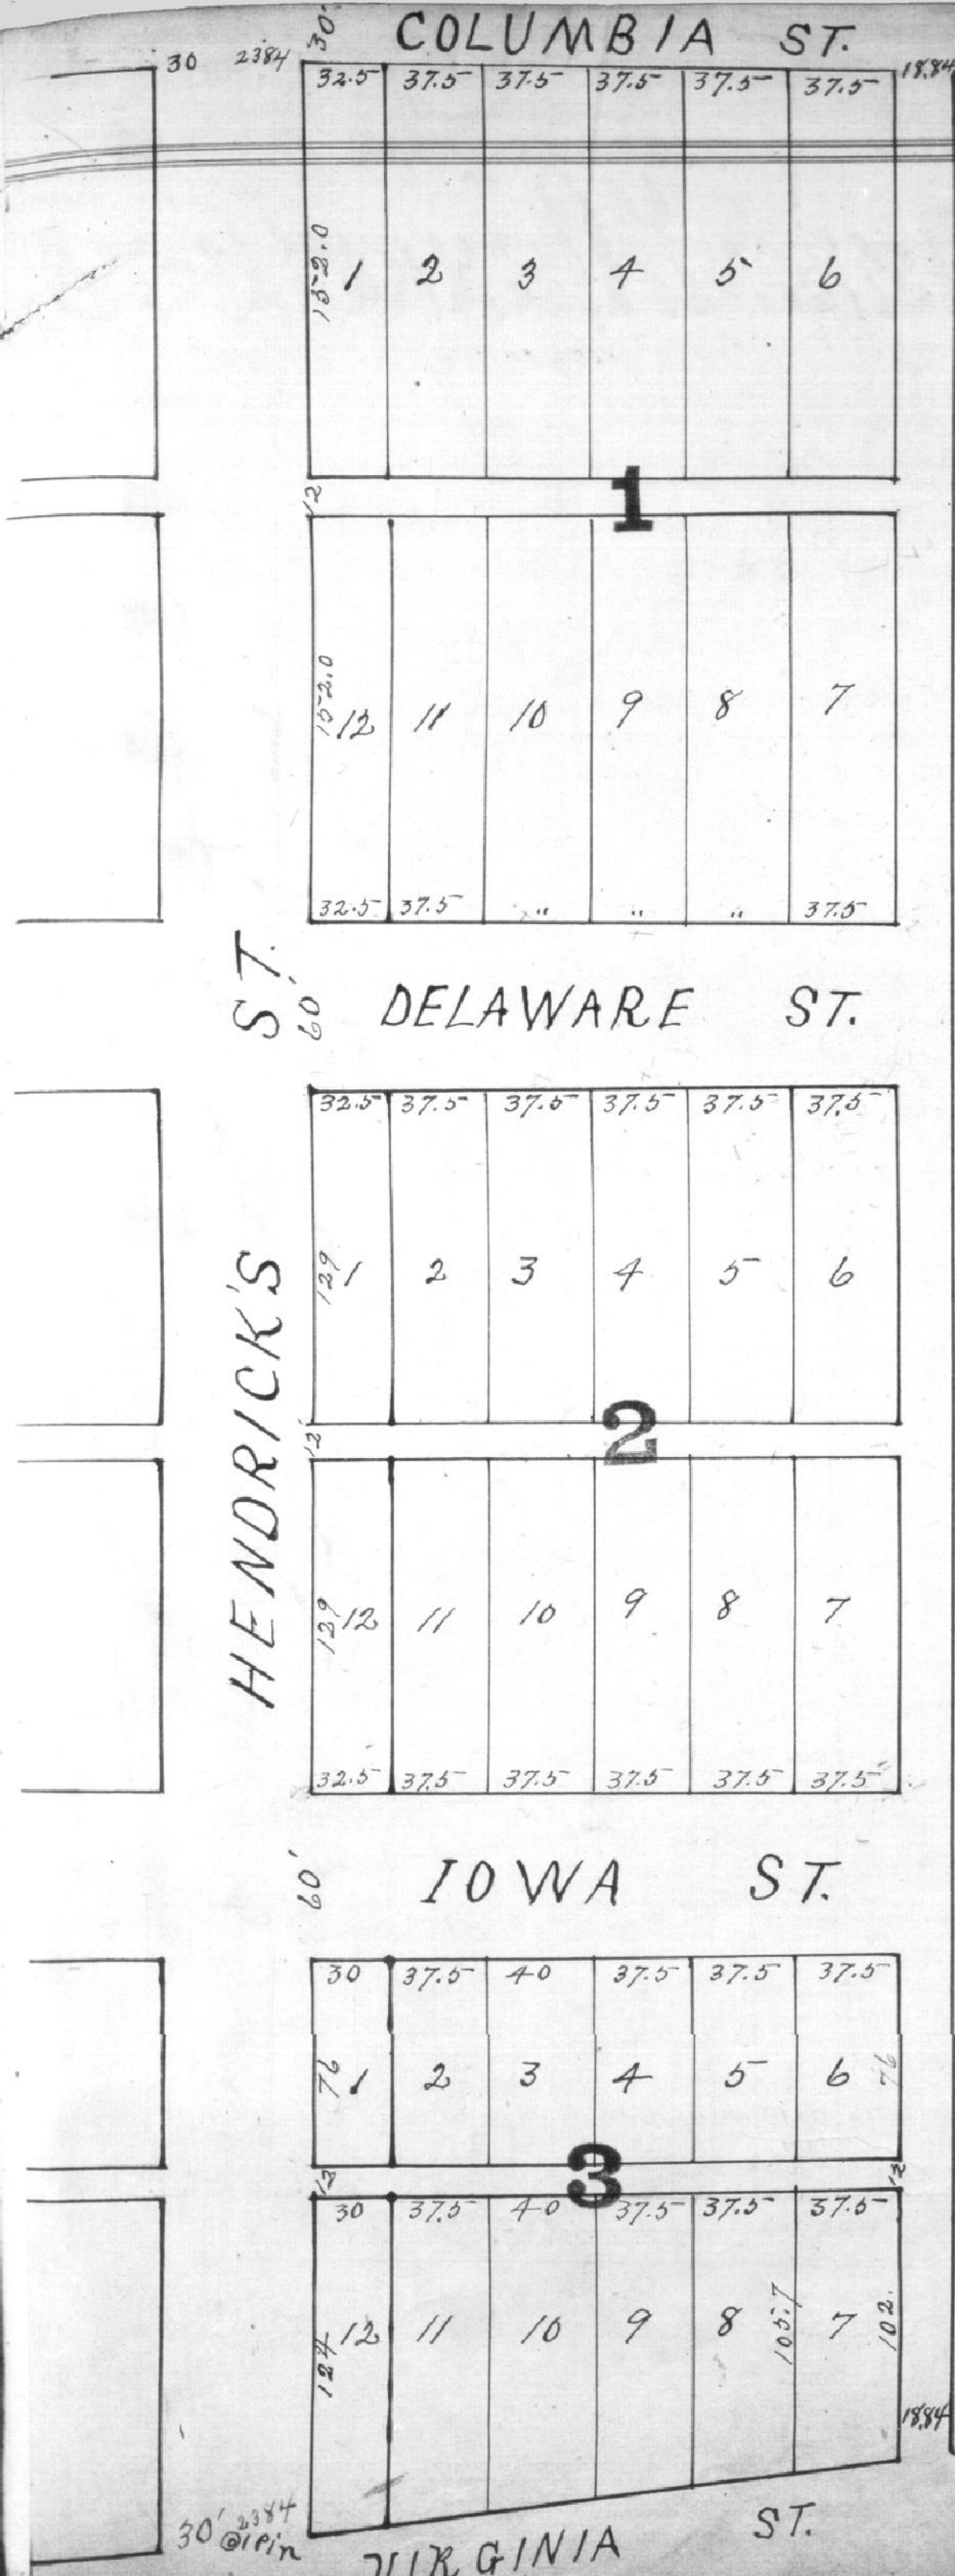


# HOGE PLACE.

Hoge Place. An Addition to the city of Evansville

as laid out by Emma Scott W R Scott Anna C Hoge Elizabeth Hoge Matilda Frey F J Frey Caroline Schnute C W Schnute Elizabeth Schnute H R Hoge C H Schnute Proprietors thereof described and being as follows to wit: Part of the northwest quarter of the southeast quarter of section twenty township six range ten west and being bounded on the north by Columbia Street on the south by Virginia Street on the east by Crown Street if extended on the west by Hendricks street . Number of blocks and lots, width of streets and alley and sizes of lots as shown on plat.

+Chas H Schnute
Elizabeth Schnute
+Caroline Schnute
+Christ W Schnute

+Emma Scott
+W R Scott
+Matilda Frey
+ F J Frey

Herman G Schmeltekop
Amelia Schmeltekop

+ Anna C Hoge
Elizabeth Hoge
+ Henry R Hoge

Commencing at a point 1010 feet east of the northwest corner of section 20 township 6 range 11 west thence east 262.68 feet thence south to the center of Virginia street thence west 262.68 feet thence north to place of beginning.

State of Indiana Vanderburgh County
Before the undersigned a notary public in and for said county and state personally appeared the above named Emma Scott W R Scott Anna C Hoge Elizabeth Hoge Matilda Frey F J Frey Caroline Schnute Elizabeth Schnute and C H Schnute and acknowledged the execution of the annexed plat. Witness my hand and notarial seal this 18 day of April 1910
My com expires March 17 1912

Theo S Henrich, Notary Public

State of Indiana Vanderburgh County SS
Before me the undersigned a notary public in and for said county and state personally appeared the above named Herman G Schmeltekop Amelia Schmeltekop and Henry R Hoge Christ H Schnute and acknowledged the execution of the within plat.
Witness my hand and notarial seal this 7 day of May 1910. My com expires Feby 20 1913

Fred S Henrich
Notary Public

Board of Public Works

May 7 1910
Evansville Ind

S G Rickwood
J E Stickelman
Edward Schnitt

Recorded--May 11-1910

Fred L. Koelker
Rec. C.