Plat of lots 1 and 2 of Partition of Girard property part of section 8 township 8 south r range 11 west recorded in partition record 1 page 163 being the property of Jas F Saunders Also lot A. of McFadden partition of Fractional section 17 township 8 south range 11 west e recorded in partition record 1 page 197 being the property of Joseph E Hille Commencing at the southeast corner of the southwest quarter of section 8 township 8 south range 11 west extending thence north 14 965/100 chains thence west to the Ohio River at Low Water Mark thence up the river along said low water mark to a point 28 40/100 chains west of the east line of Fractional Section 17 township 8 range 11 west thence north and parallel to said east line of said section to the north line of said section thence west along said line 11 69/100 chains to the place of beginning.

James F Saunders
Joseph E Hille

State of Indiana
Vanderburgh County SS

Before me Frank H Hatfield a notary public in and for Warrick County and said State personally appeared the within named James F Saunders and Joseph E Hille and acknowledged the execution of this plat witness my hand and notarial seal this 8 day of August 1910 My commissionexpires Oct 8 1910

Frank H Hatfield
Notary Public

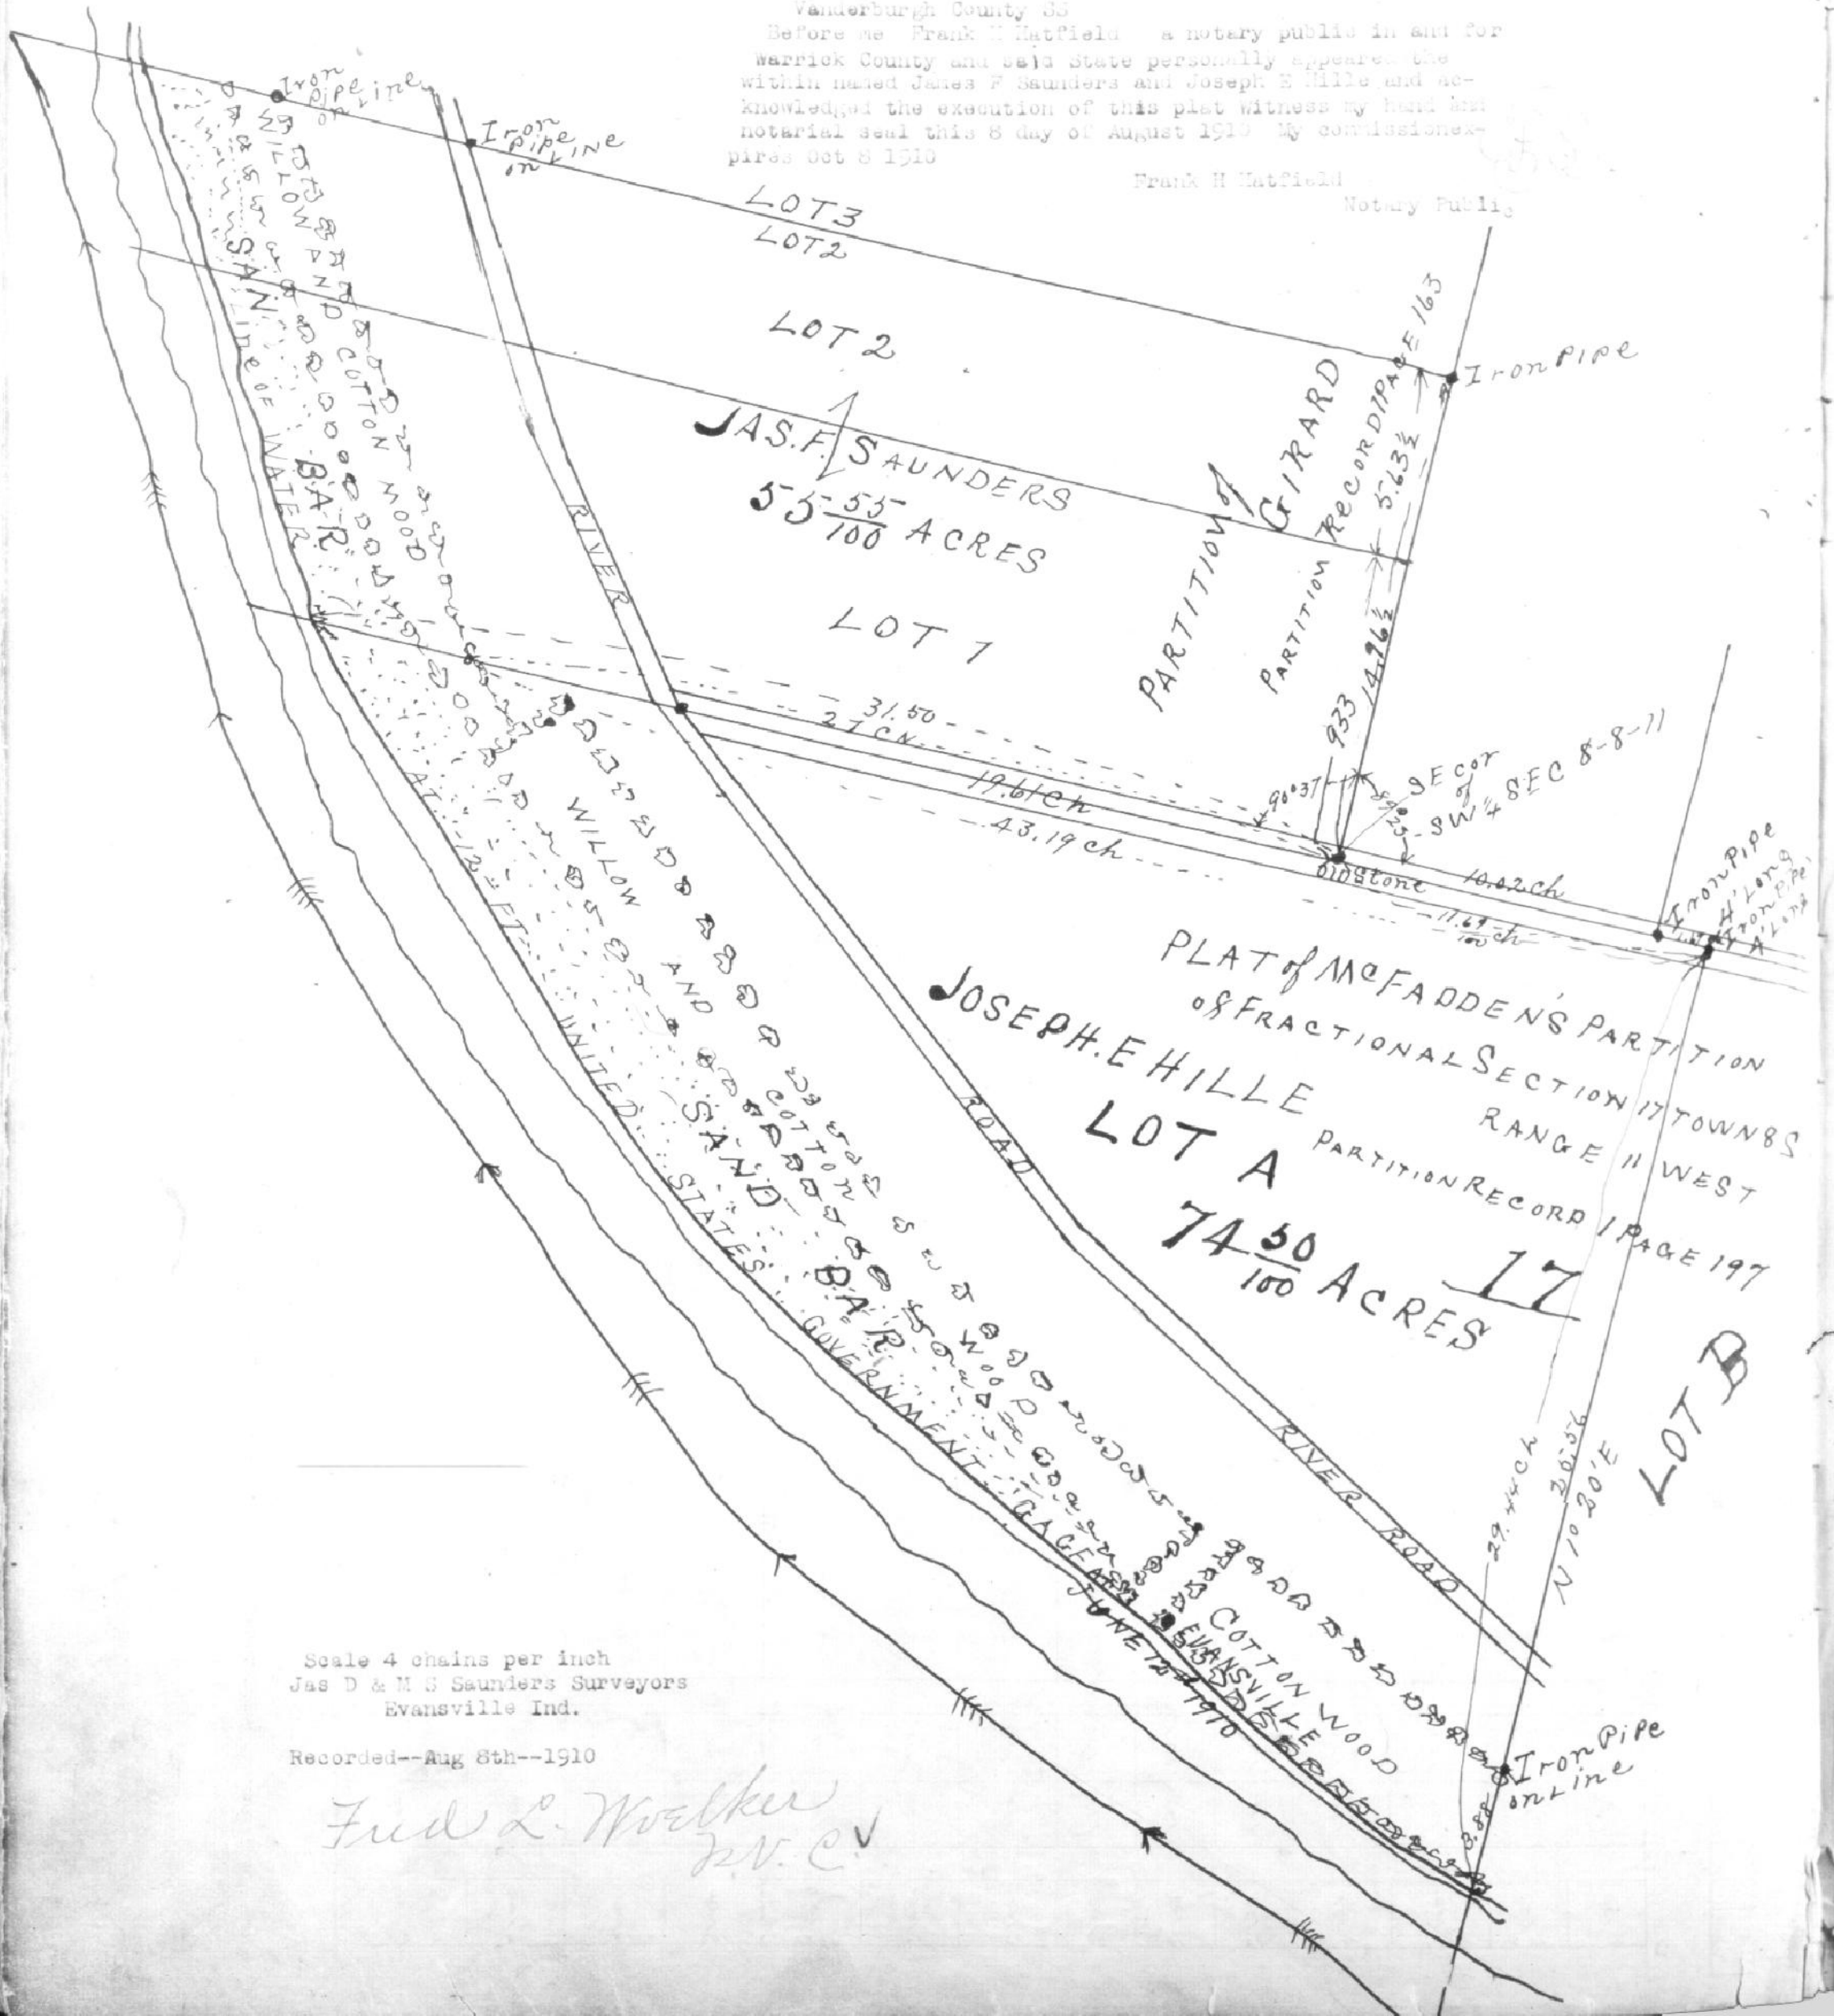

Scale 4 chains per inch
Jas D & M S Saunders Surveyors
Evansville Ind.

Recorded--Aug 8th--1910

Fred L. Woelker
R.V.C.