EVANSVILLE INDUSTRIAL ADD.

BLOCKS 91-92-75 and pt 74

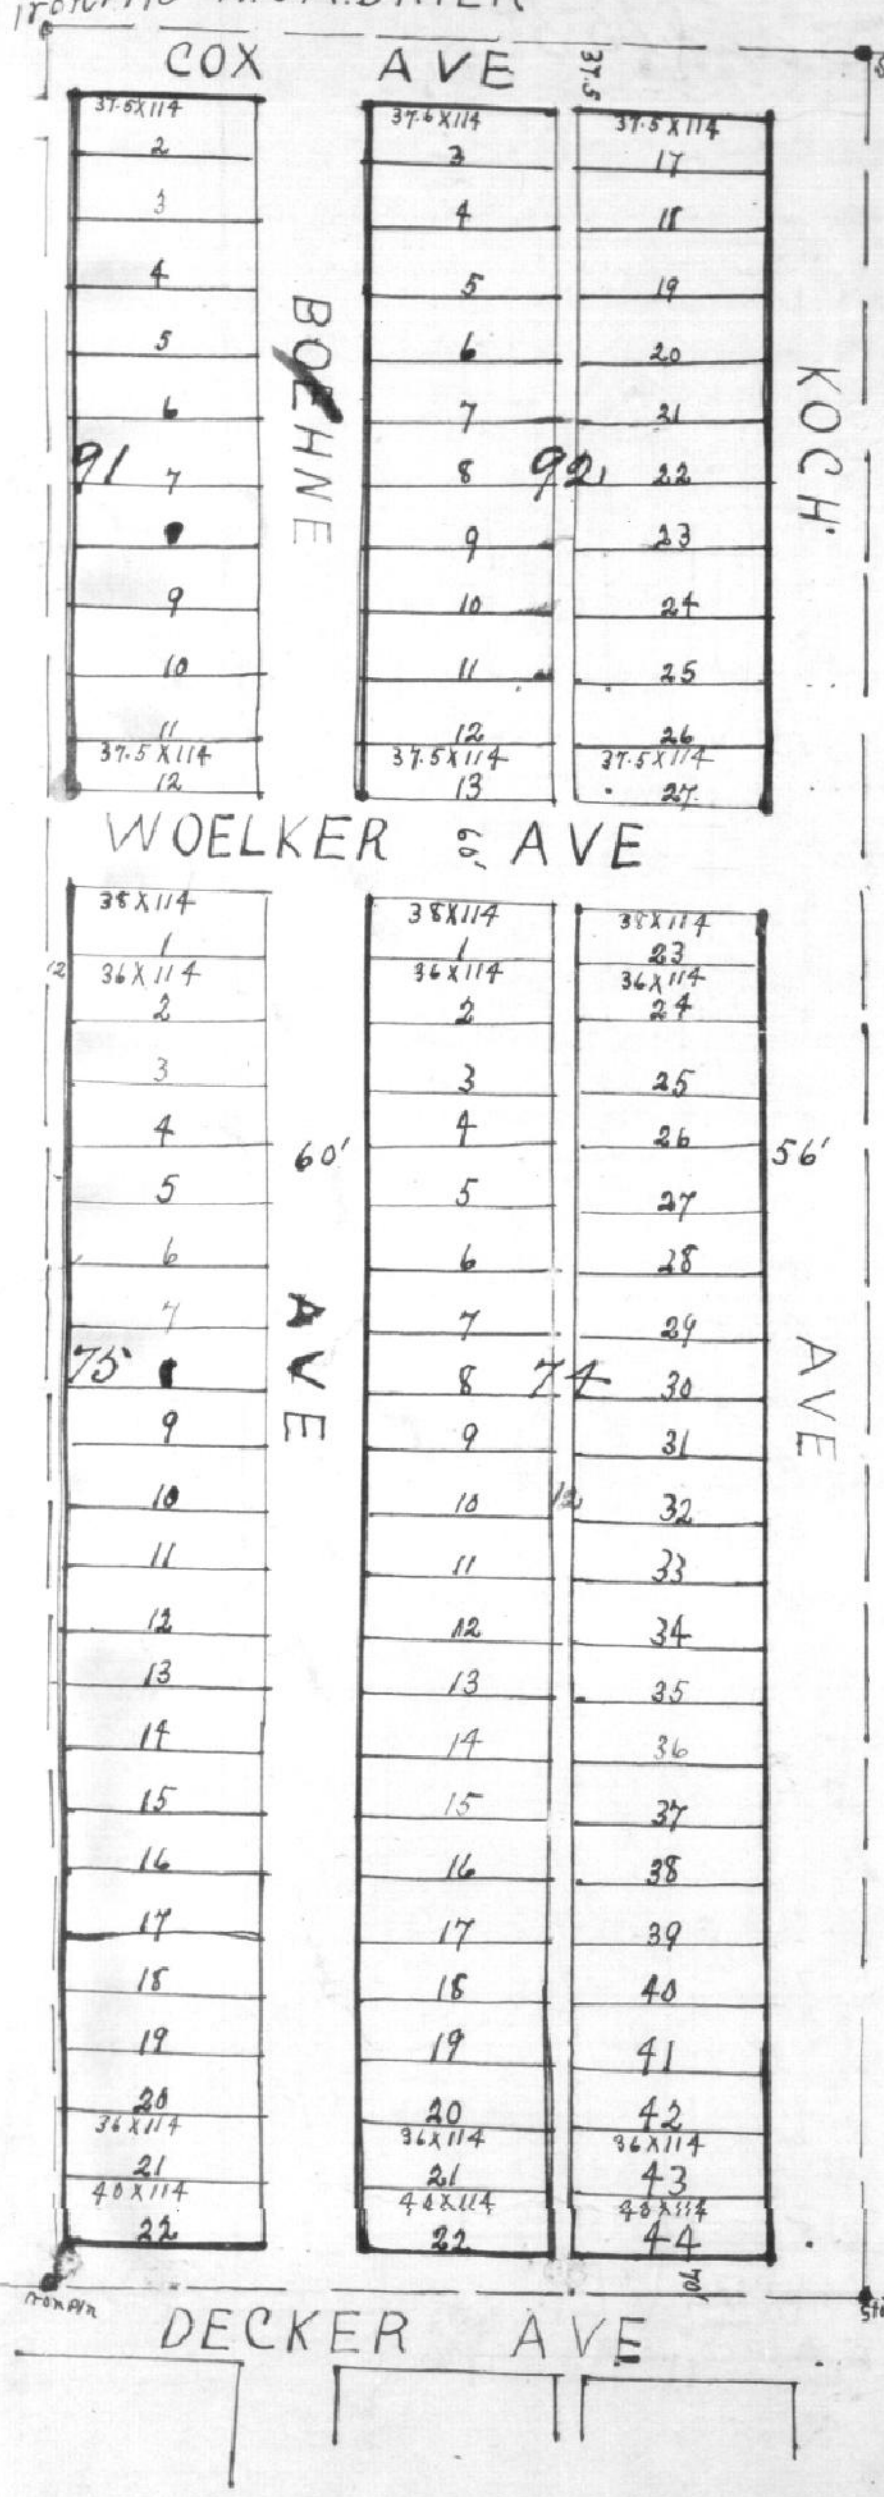

Evansville Ind July 28t 1910

Plat of Evansille Industrial Addition block 74 the east half of 75 the east half of 91 and block 92 as platted by the West Side Industrial Association on the following real estate in Vanderburgh Co State of Indiana and described as follows to wit: Part of the southeast quarter of the northwest quarter of section 27 town 6 south range 11 west beginning at a point 320 fe feet west of the southeast corner of said quarter quarter section thence west 495 feet thence nor north 1320 feet thence east 495 feet thence south 1320 feet to the place of beginning Dimensions of lots widths of streets and alleys numbers of lots and blocks are as shown on plat.

West Side Industrial Association

by G W Varner Pres

by C F Werner Secty

State of Indiana Vanderburgh Co SS

Before me the undersigned a notary public in and the aforesaid county and state this 28 day of July 1910 personally appeared the West Side Industrial Association by G W Varner and C F Werner its President and Secretary respectively thereunto duly authorized and executed the above and foregoing plat for the uses and purposes therein set forth and caused its corporate seal to be thereto affixed and acknowledged the execution of the same to be the free and voluntary act of said Association.

Witness my hand and notarial seal this 28 day of July 1910 My com expires April 28 1914

Edward A Klein

Notary Public

Board of Public Works

Jul 30 1910 Evansville Ind

S G Rickwood

J E Stickelman

Recorded--Aug 5th--1910

Fred L. Woelker
R.V.C.