
EVANSVILLE INDUSTRIL ADD. Blocks 13,14,15,16,17,18

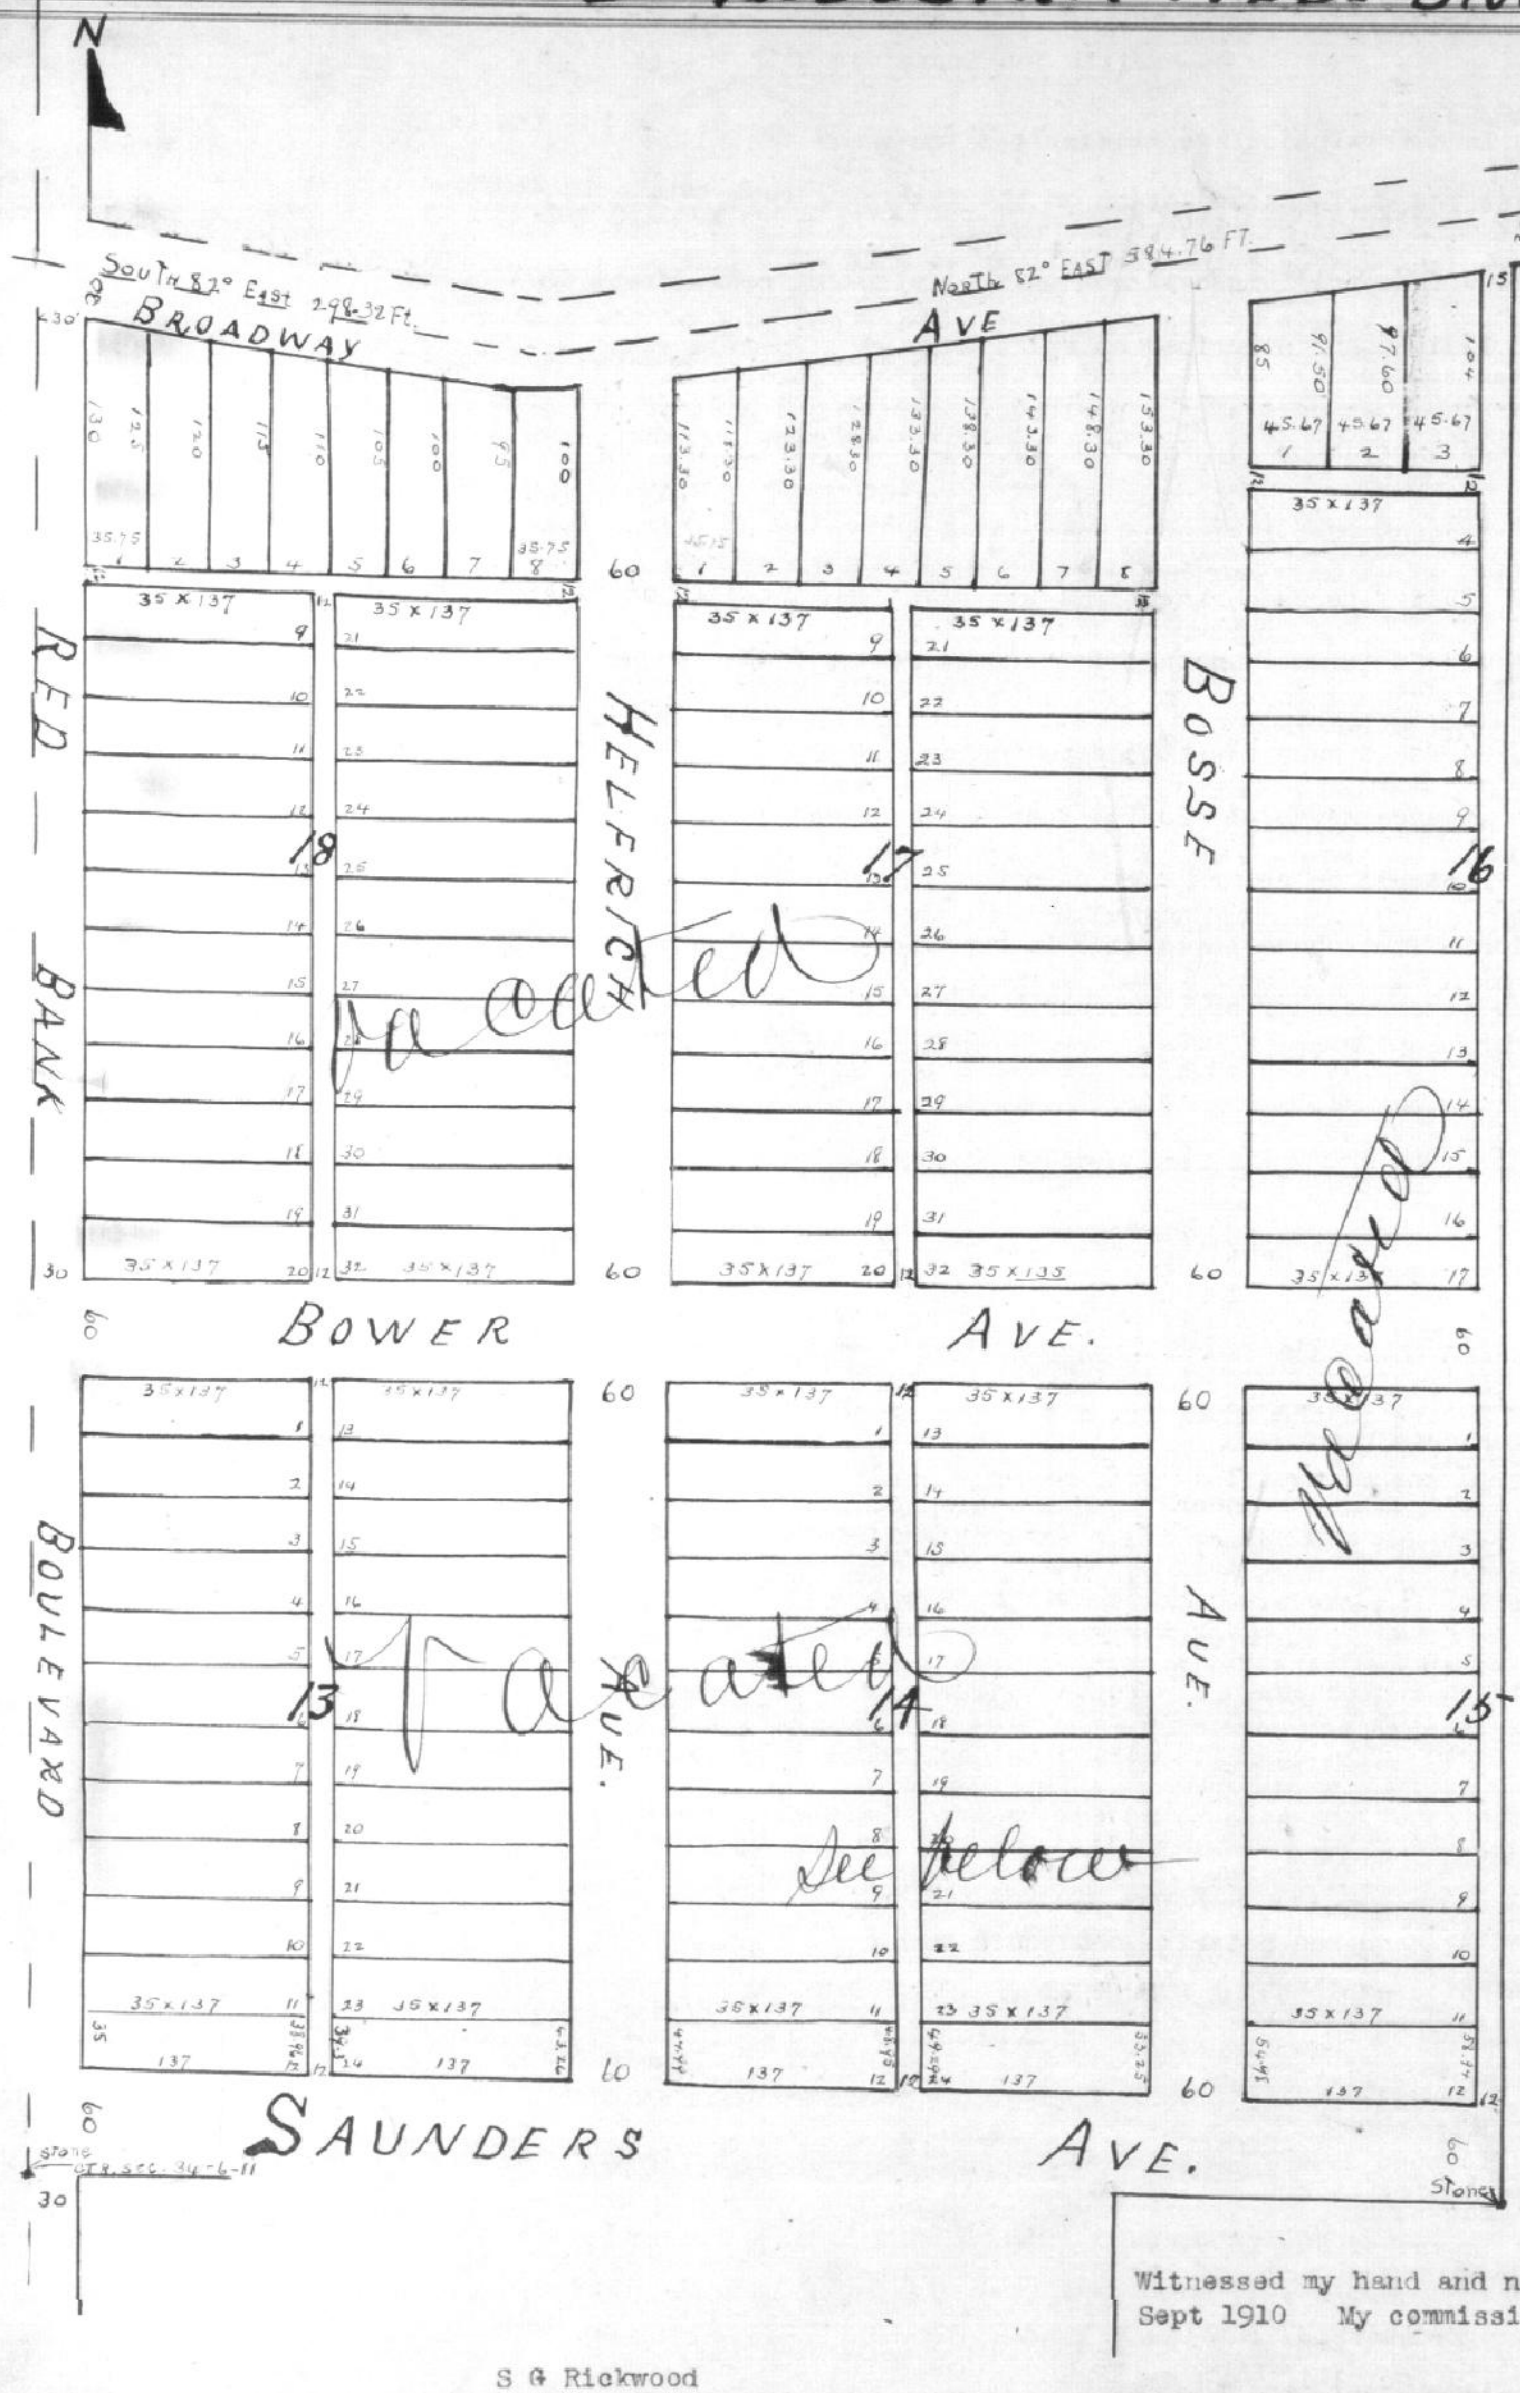

Evansville Ind Sept 26 1910

Plat of Evansville Industrial Addition Blocks 13 14 15 16 17 18 as platted by the West Side Industrial Association on the following Real Estate in Vanderburgh County State of Indiana and described as follows to wit:
A part of the west half of the southwest quarter of the northeast quarter sec 34 t 6 S R 11 W Beginning at the center of section 34 running thence north 1135 86/100 feet thence south 82° east 298 32/100 feet thence north 82° east 584 76/100 feet thence south 1180 feet thence N 88° 25' W 871 ft to the place of beginning
Dimensions of lots widths of streets and alleys, numbers of lots and blocks are as shown on plat

West Side Industrial Association
by G W Varner Pres
by C F Werner Secy

Corp Seal

State of Indiana
Vanderburgh Co SS

Before me the undersigned a notary Public in and for the aforesaid county and state this 26 day of Sept 1910 personally appeared the West Side Industrial Association by G W Varner and C F Werner its Pres't and Secy respectively thereunto duly authorized and executed the above and foregoing plat for the uses and purposes therein set forth and caused its corporate seal to be there to affixed and acknowledged the execution of the same to be the free and voluntary act of said association
Witnessed my hand and notarial seal this 26 day of Sept 1910 My commission expires Aug 27 1911
U H Seiler
Notary Public

S G Rickwood
J E Stickelman
Edward Schmitt
Board of Public Works
Oct 1 1910
Evansville Ind

Scale 1 inch-- 100 feet
Ehlers & Temme
Engineers

Recorded--Oct 12 1910

Fred L. Walker
R. C.

The Plats of these Blocks, by action of Circuit Ct.
Page 2-1