
EVANSVILLE INDUSTRIAL ADD. Blocks 9-10-11-12

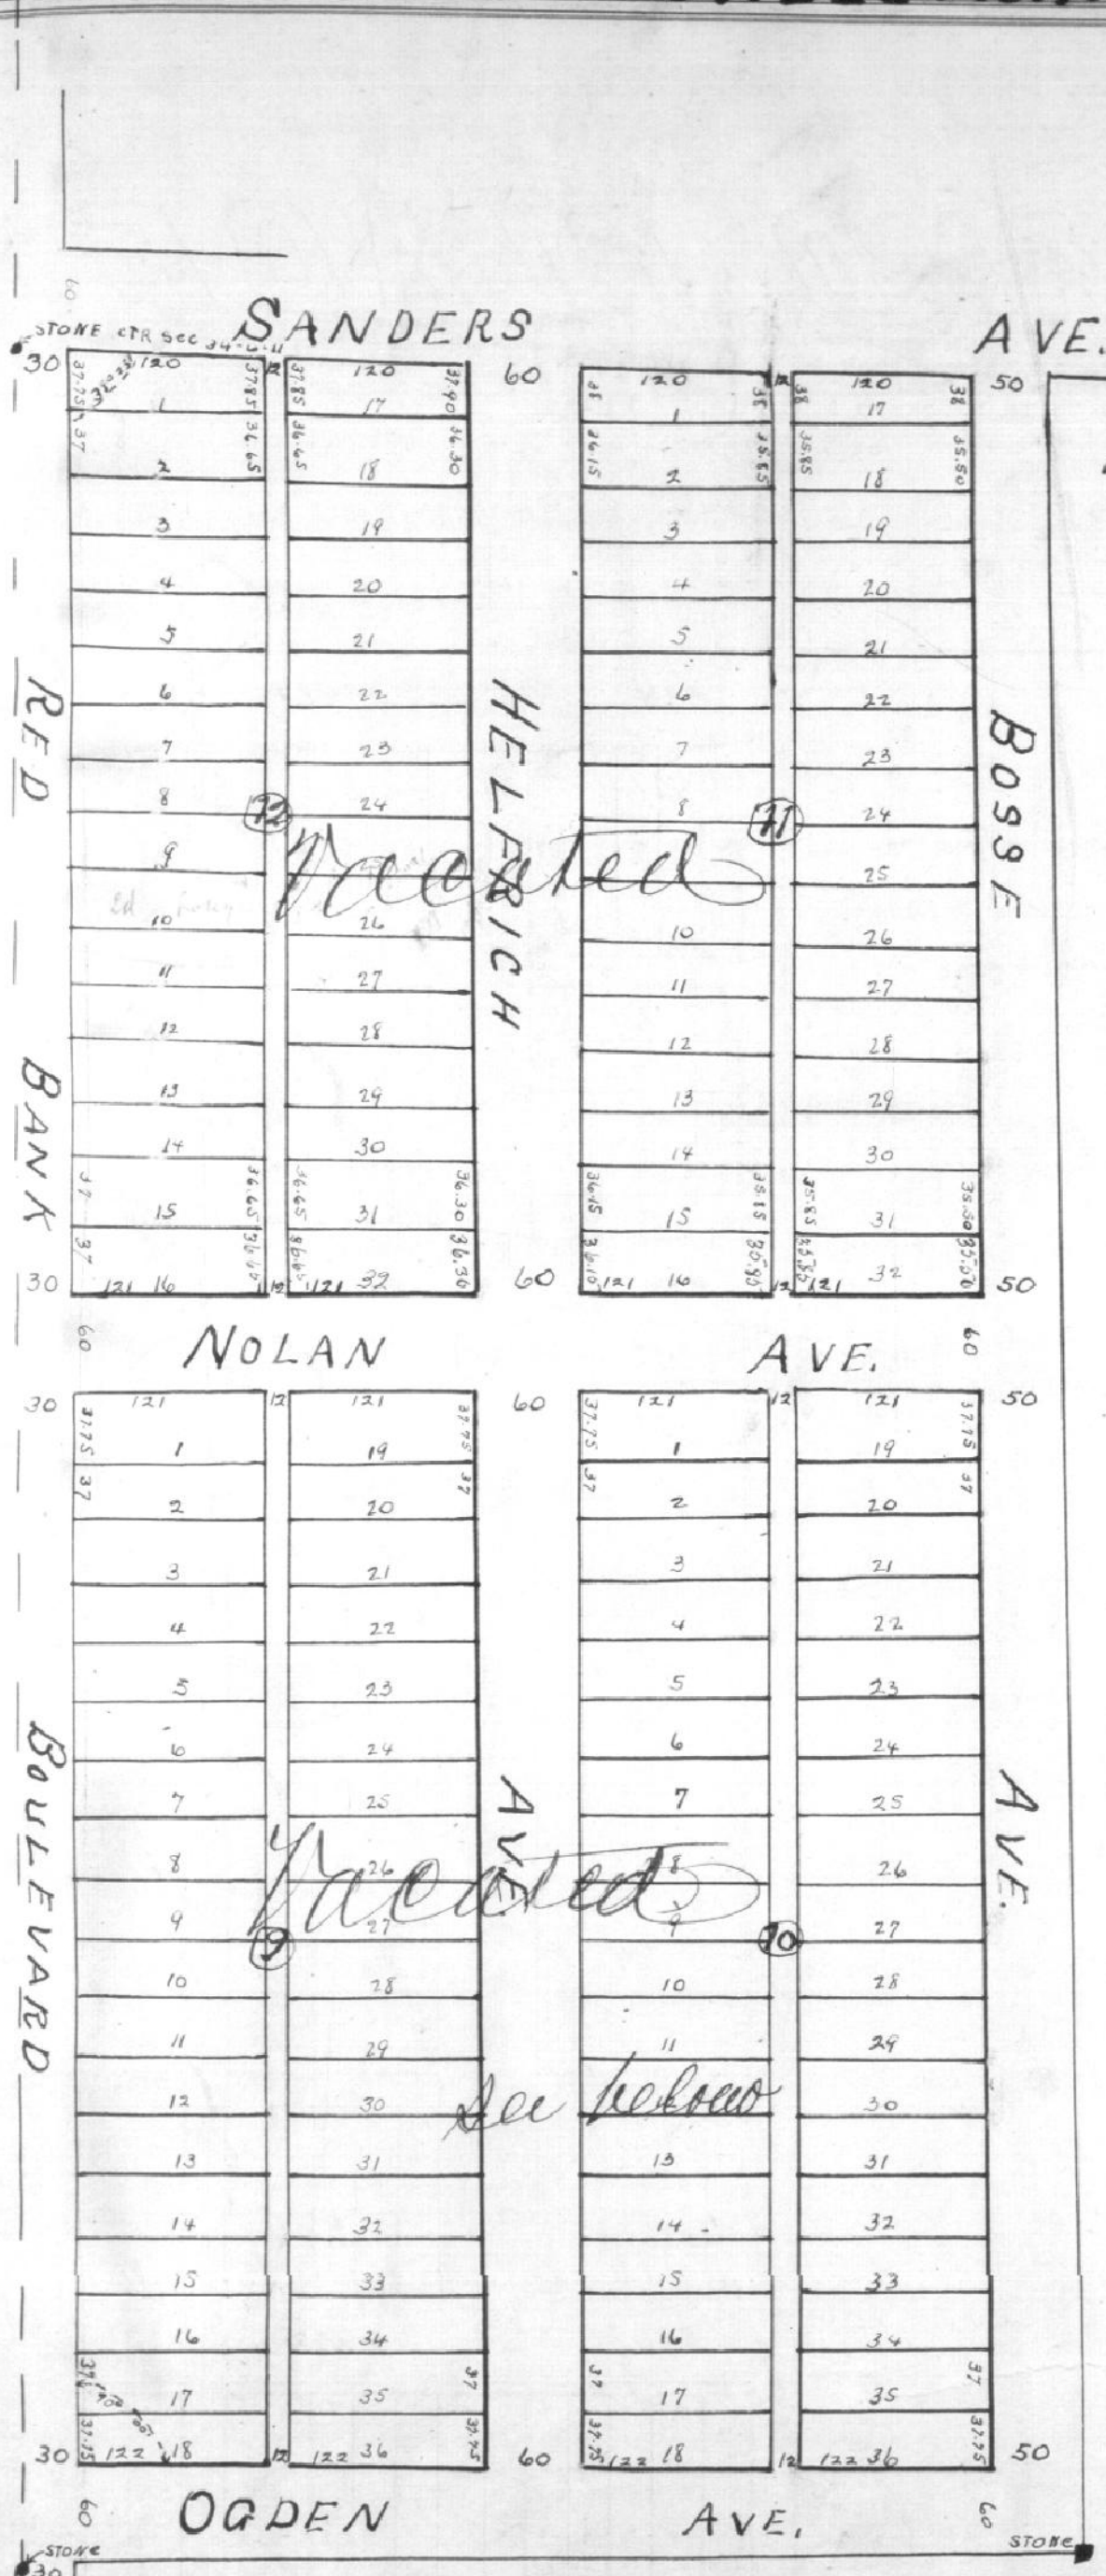

Evansville Ind Sept 26 1910

Plat of Evansville Industrial Addition Blocks 9-10-11-12 as platted by the West Side Industrial Association on the following Real Estate in Vanderburgh County State of Indiana and described as follows to wit:

Part of the west half of the Northwest quarter of the southeast quarter Sec 34 T 6 S R 11 W Beginning at the center of said Sec 34 T 6 R 11 West running thence south 88° 25' east 644 feet thence south 1361 Feet thence west 652 feet thence north 1331 feet to the place of beginning

Dimensions of lots widths of streets and alleys numbers of lots and blocks are as shown on plat

West Side Industrial Association
by G W Varner Pres
by C F Werner Secy

State of Indiana Vanderburgh Co SS

Before me the undersigned a notary Public in and for the aforesaid county and state this 26 day of Sept 1910 personally appeared the West Side Industrial Association by G W Varner and C F Werner its president and Secretary respectively thereunto duly authorized and executed the above and foregoing plat for the uses and purposes therein set forth and caused its corporate seal to be thereto affixed and acknowledged the execution of the same to be the free and voluntary act of said Association.

Witnessed my hand and notarial seal this 26 day of Sept 1910

U H Seiler
NotarY Public

My commission expires Aug 17 1910

S G Rickwood
J E Stickelman
Edward Schmitt
Board of Public Works
Oct 1 1910
Evansville Ind

Recorded-Oct 12 1910

Fred L. Woolley R.O.C.

9 to 18 inclusive) were vacated
See Miscellaneous Records

(See Plat Book G136)

R.O.C.