
Runnymede Number 2

As laid out on part Block 3 Shanklins Subdivision of the South West Quarter of Section 28 Town 6 South Range 10 West
Described and bounded as follows to wit:
Commencing at a point 199 29/100 feet west of the North East corner of said Block and extending thence East one hundred and ninety nine and twenty nine one hundreth feet (169 29/100 ft) thence South 660 feet thence west 169 29/100 feet thence North 660 feet to the place of beginning.
Names of Streets Numbers of Lots and sizes of same with width of Streets and Alleys are as shown on plat below

Runnymede Land and Investment Co.
By N.W. Bryant, Pres.

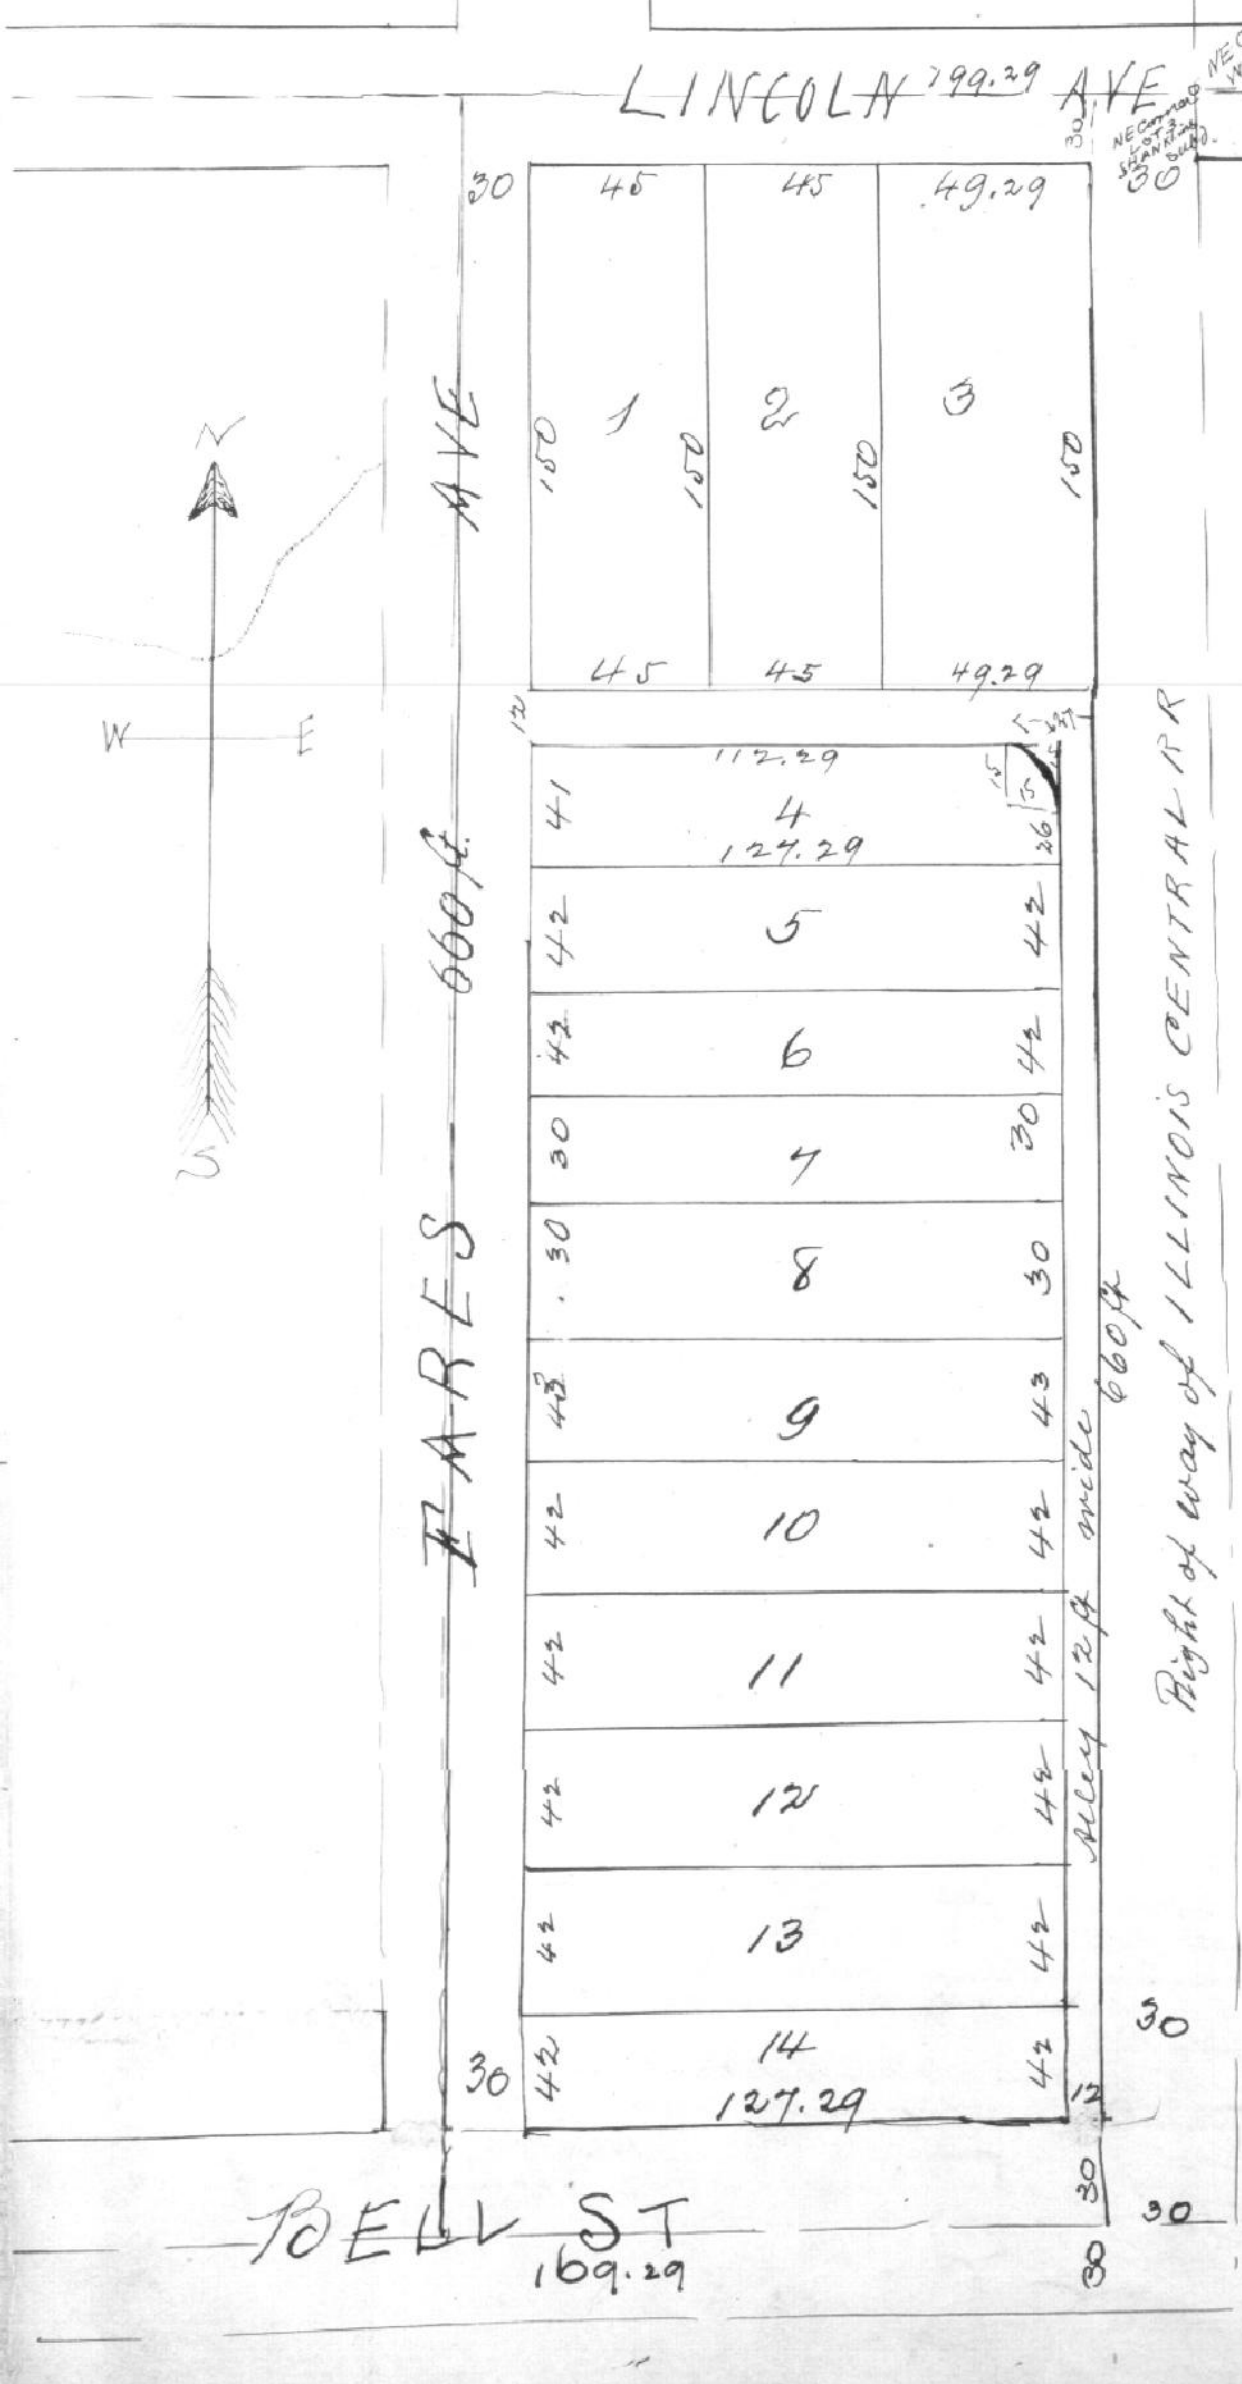

State of Indiana
Vanderburgh County } ss.

Before me the undersigned a Notary Public in and for said County Personally appeared Runnymede Land and Investment Co by N.W. Bryant Prest. and acknowledged the execution of this plat
Witness my hand and notarial seal this 1st day of April 1911.

Elmer G. Rodgers
Notary Public

my commission expires
Nov 1 1914

Board of Public Works
Apr 8. 1911
Evansville Ind

J. G. Rickwood
J. E. Stickleman
Edward Schmitt

Recorded May 13th 1911

R.S.C.