Stone

Barker Avenue

20 20

Iron Pipe
S.E. Cor of the
SW Quarter
Sec 33. 6. 11.

Bockelman Place

An Addition to the City of Evansville as laid out by the proprietor thereof.

Subdivision of a part of the SE quarter of the SW quarter section 33 Town 6 Range 11 West described as follows Commencing at a point 620 feet West of Stone which is 719.6 North of the SE Corner of the SW quarter section 33 T 6 Range 11 West thence running South 335 feet, thence West 664 feet, thence North 335 feet, thence East 664 feet to the place of beginning
Dimension of lots, widths of streets, numbers of lots, are as shown on plat.

George Naas


State of Indiana Vanderburgh Co. S.S.

Before me the undersigned a Notary Public in and for said County personally appeared the within named Geo Naas and acknowledged the execution of this plat
Witness my hand and official seal this 5th day of May 1911.

Sebastian Heurich
Notary Public
My Commission expires
March 7th 1915

Board of Public Works
May 13 1911
Evansville Indiana
A. G. Richwood
J. E. Fiskelman
Edward Schmidt

Recorded May 27th 1911

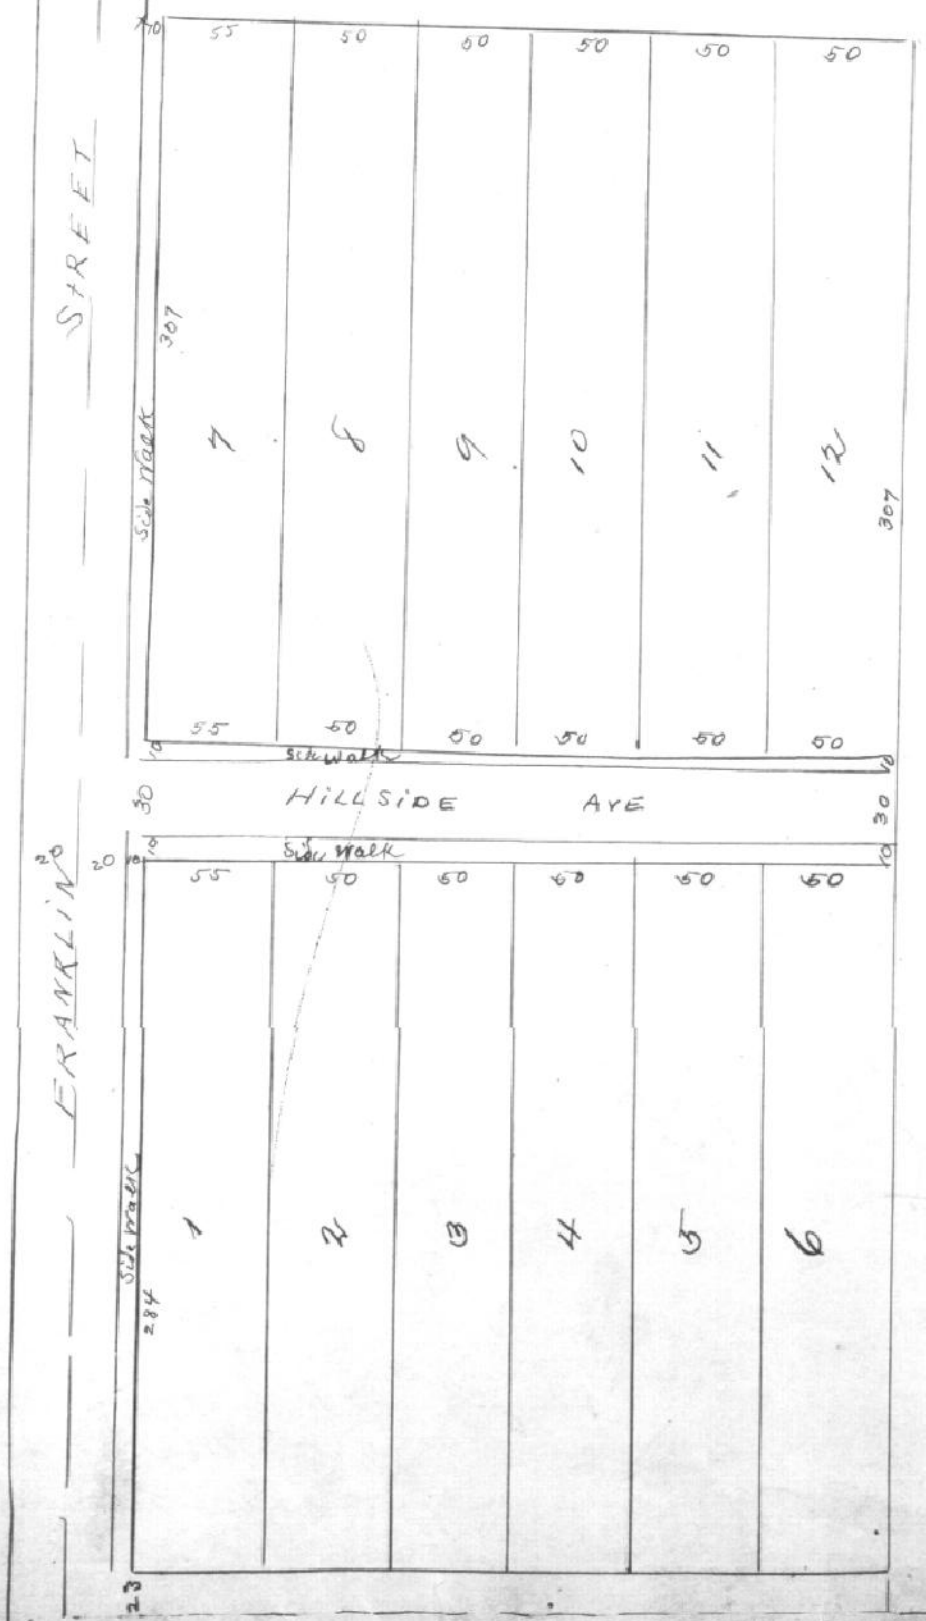

Amendment of plat See Rec. I. Misc.