Hyde Park Extension.

A addition to the City of Evansville as laid out by the Brentano Investment Co upon parts of Lots Nº 2 & 3 Subdivision of the SE Quarter of the NE Quarter Section Nº 13 Town 6 South Range 11 West described as follows to wit; Commencing at the ~~NE Cor~~ North East Corner of Lot 38 Hyde Park running thence West 406 feet, thence North 385 feet, thence East 309 feet, thence in a South Easterly direction 395.66 feet along state road to place of beginning
Sizes of Lots numbers thereof and widths of Streets and Alleys are as shown on plat

Edward Kiechle,
President

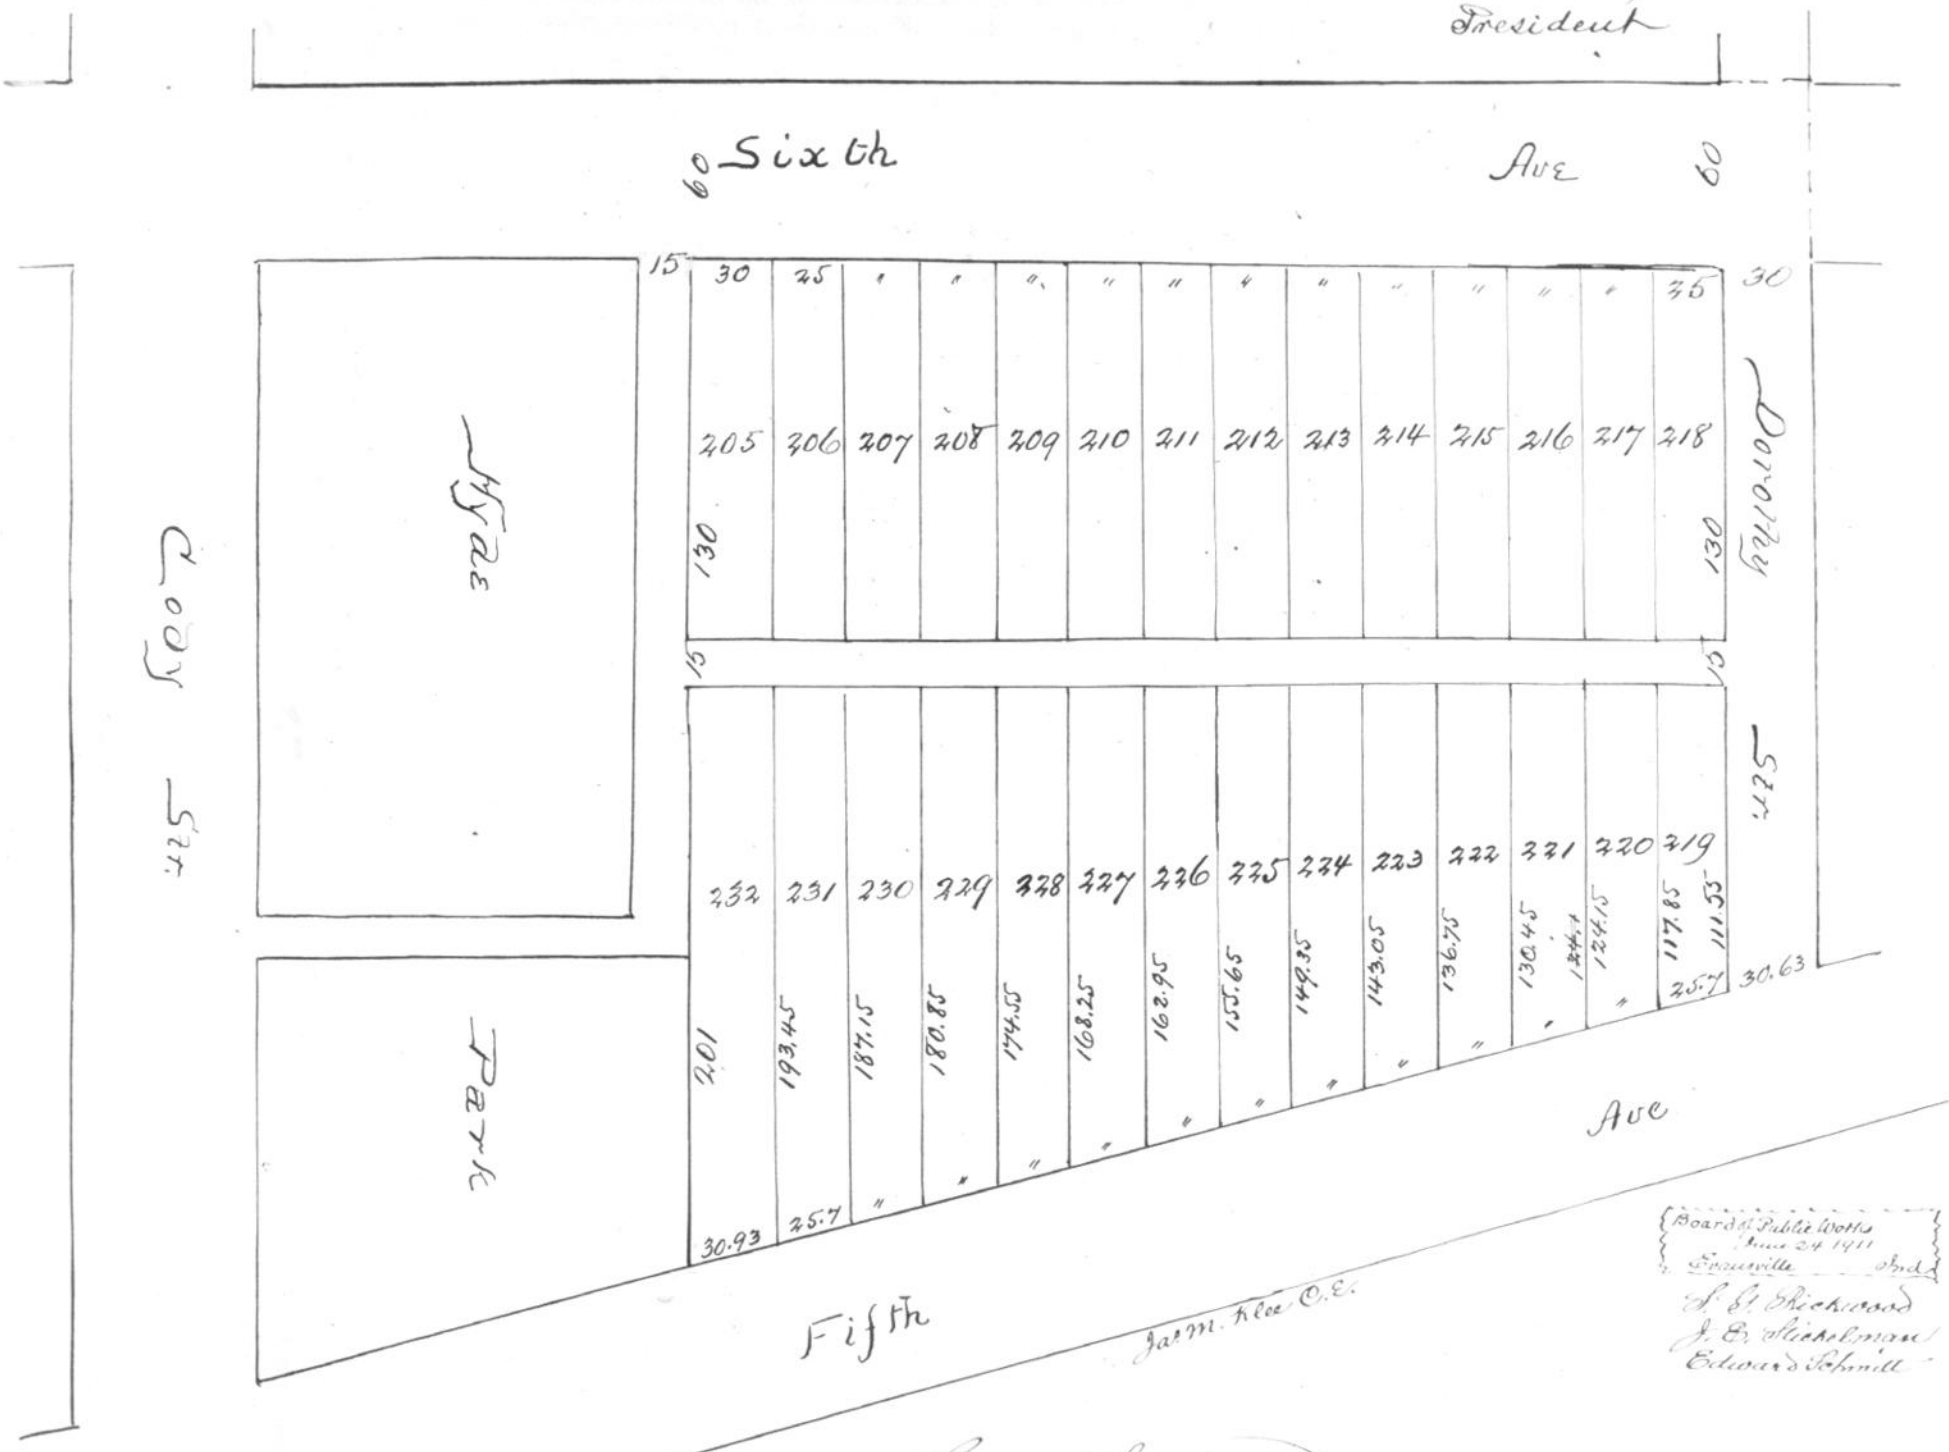

State of Indiana
Vanderburgh Co S.S.

Before me the undersigned a Notary Public in and for the aforesaid County and State this Sixteenth Day of June 1911 personally appeared Edward Kiechle President and acknowledged the execution of the above plat.
Witnessed my hand and notarial seal this 16th day of June
My Commission expires
March 27th 1912

Edward Kiechle
A. M. Weil
Notary Public

Seal

Recorded July 12, 1911