
Plat of the Evansville Industrial Addition

Blocks Seventy six (76), Seventy-seven (77), Eighty-eight (88), Eighty-nine (89) and Ninety (90) as platted by the West Side Industrial Association on the following Real Estate in Vanderburgh County, State of Indiana and described as follows, to wit:

Twelve (12) acres off of the east side of the east half of the south west quarter of the north west quarter of Section Twenty seven (27) Town. Nine (9) South Range Eleven (11) west

Dimensions of lots, widths of streets and alleys, and numbers of lots and blocks are as shown on plat.

West Side Industrial Association
By J. H. Varner Pres
By C. F. Werner Secy & Tr

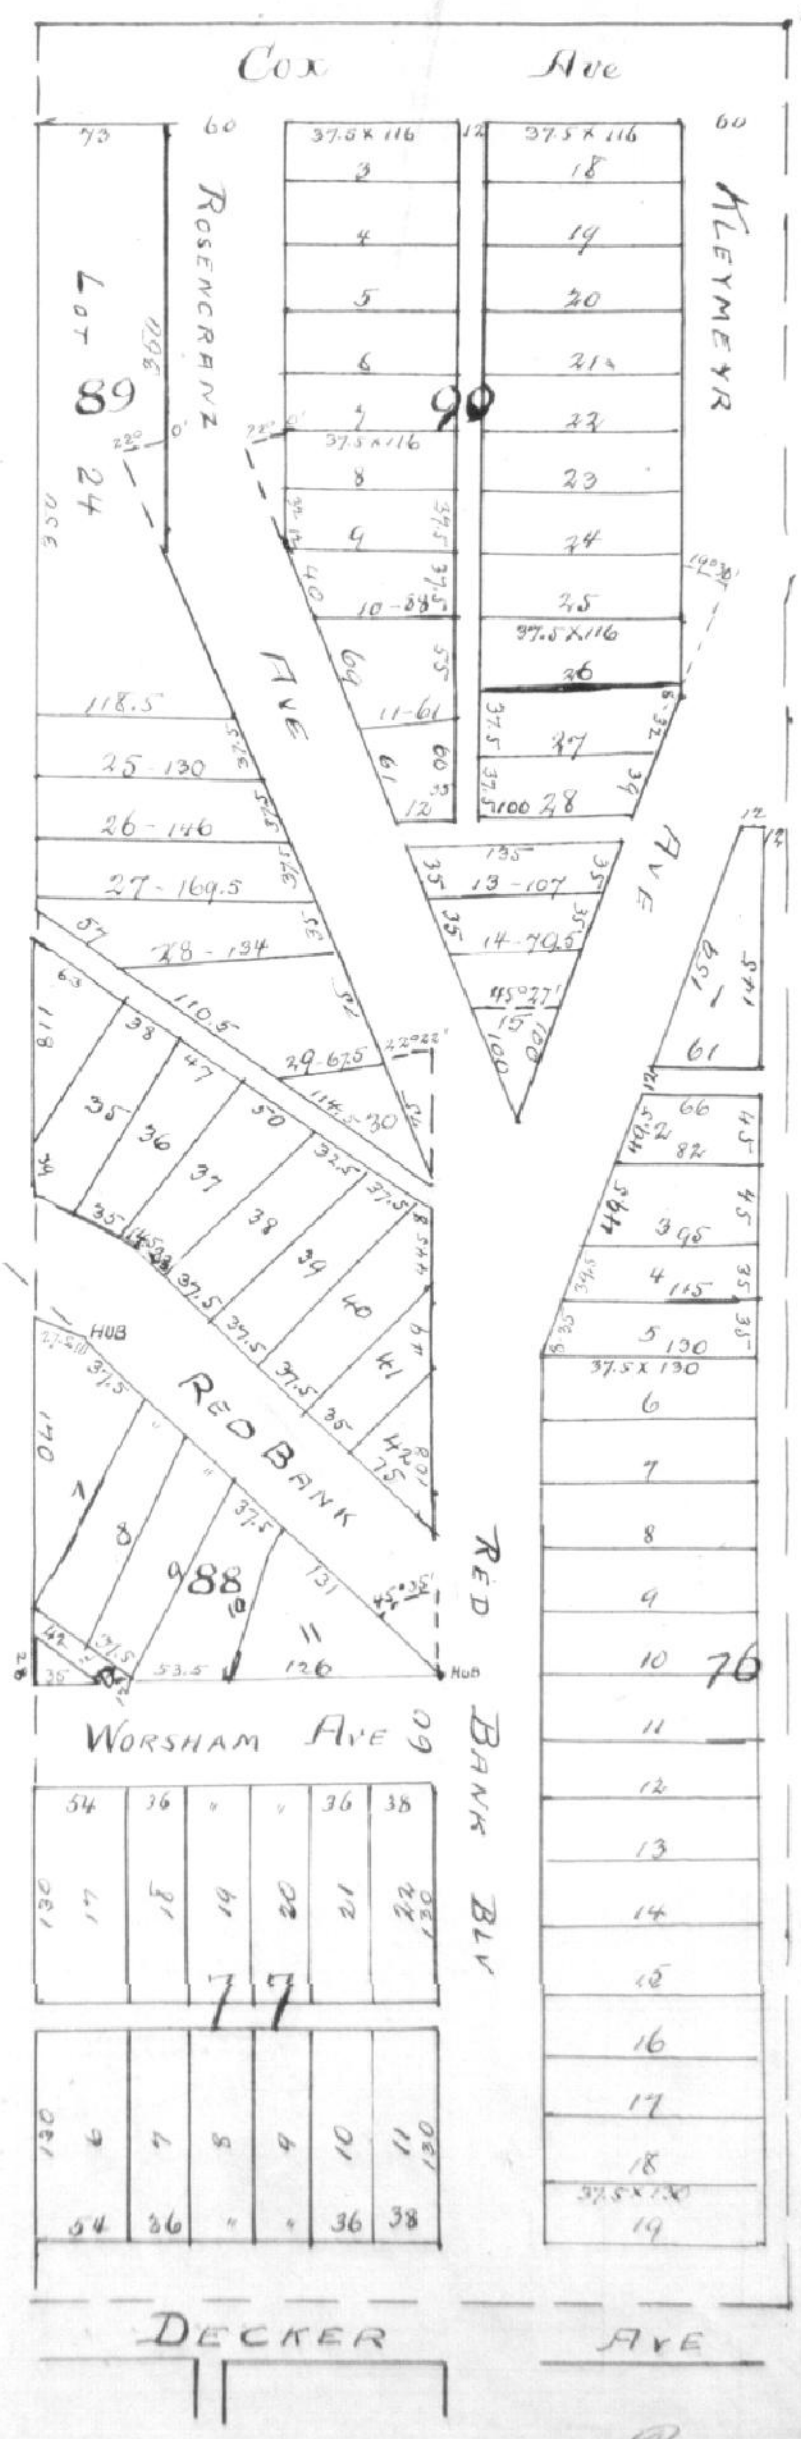

Board of Public Works
Aug 12 1911
Examined and

D. G. Richmond
J. E. Hickelman
Edward Schmidt

State of Indiana
Vanderburgh Co } ss.

Before me, the undersigned, a Notary Public in and for said State and County, this 3d day of August, 1911, personally appeared the West Side Industrial Association, by J. H. Varner and C. F. Werner, its President and Secretary, respectively, and being duly authorized thereto, executed the above and foregoing plat for the uses and purposes therein set forth, and caused its corporate seal to be thereto affixed and acknowledged the execution of the same to be the free and voluntary act of said Association.

Witness my hand and notarial seal this 3d day of August 1911

Wm J Mennsterman Notary Public
My Commission expires April 10 1911.

Seal

Recorded Aug 14th 1911

R. Hill Rec