"See Correction below"

Scholz and Nolan's Enlargement

as laid out by the Proprietors thereof on
part of the West part of the East half of the South West Quarter of the
North West Quarter of Section 20 Township Six (6) South Range Ten (10) West

described and bounded as follows to wit. Commencing at a Stone at the Northwest Corner of the East half of the South west Quarter of the North West Quarter of said Section extending South along the East line of Reimelers Addition 1177.47/100 feet thence East parallel with Columbia Street 146.96/100 feet thence North 1178.10/100 feet to the center of Louisiana Street Extended thence West 147.90/100 feet to the place of beginning.

Waverley Land Co
By Chas J Scholz Prest
John J. Nolan Secy & Treas

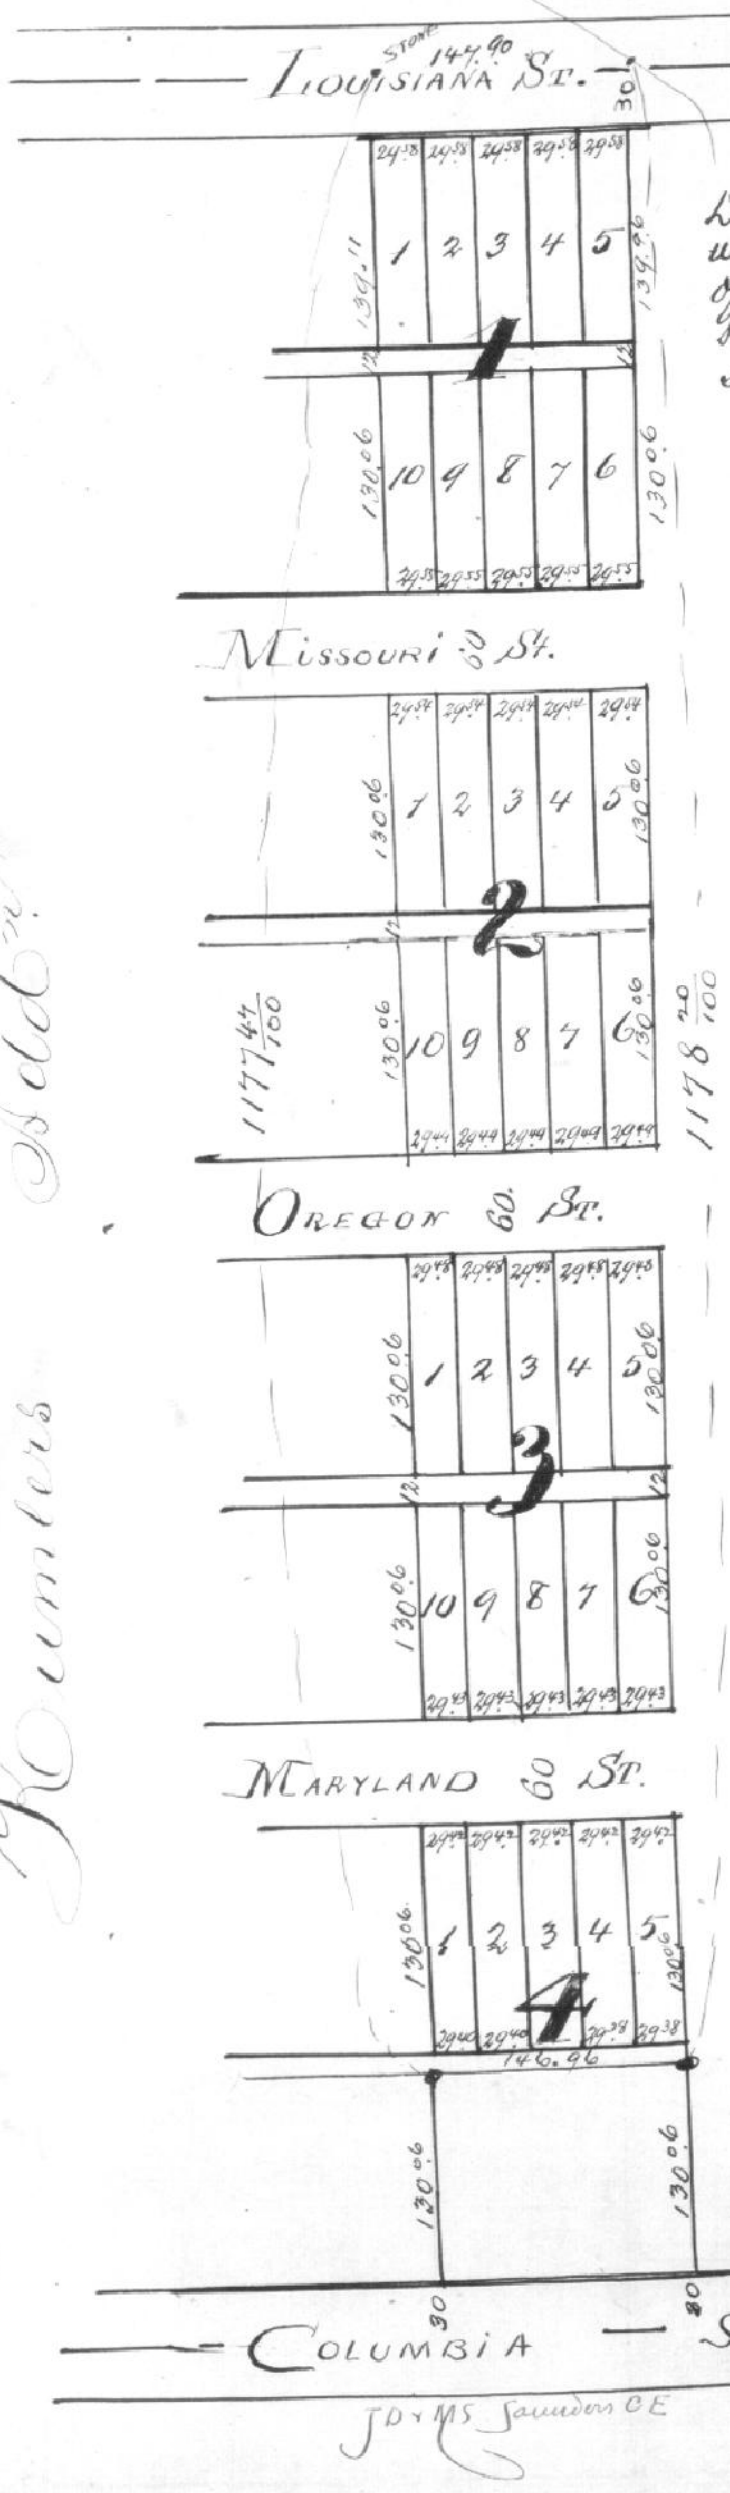

Description Should read as follows: part of the west part of the East half of South west Quarter of the Northeast Quarter of Section 20 Township 6 South Range ten west
See Misc Record H6 page 220.

State of Indiana
Vanderburgh County } ss.

Before me the undersigned Notary Public in and for said County and State personally appeared the within named Waverley Land Co by Chas J. Scholz Prest and John J. Nolan Secy Treas and acknowledged the execution of this Plat.
Witness my hand Notarial Seal this 24th day of August 1911.

Fred S. Henrich
Notary Public

My Com Exp
Feb 20-1913

Seal

State of Indiana
Vanderburgh County } ss.

Before me the undersigned a Notary Public in and for said County and State personally appeared the within named Waverley Land Company by Chas J. Scholz, Prest and John J. Nolan Secy & Treas and acknowledged the execution of this Plat

Witness my hand and Notarial Seal this 3rd day of September 1911

My Commission Expires
Feby 20-1913

Fred S. Henrich
Notary Public

Seal

Board of Public Works
Aug 26. 1911
Evansville Ind.
L. L. Rickwood
J. E. Stickelman
Edward Lohmiller

Recorded Sept 7. 1911

O.K.C.