Stoltz Subdivision

An addition to the City of Evansville as laid out Phelps F. Darby, Trustee under will of Louis Stoltz deceased upon the South part of Block 2 Heinleins Addition and described as follows to wit:

Beginning at the South East Corner of said Block 2 and running thence West along the North Side of Tennessee Street 340 25/100 ft to the South west Corner of Block 2; thence North along the West line of said Block 147 30/100 ft; thence East 341 05/100 ft to the East Line of said Block; thence South along the East line of said Block 147 30/100 ft. to the place of Beginning.

Sizes of Lots, numbers there of and widths of Streets are as shown on the plat below

Phelps F. Darby Trustee.
under Will of Louis Stoltz, deceased.

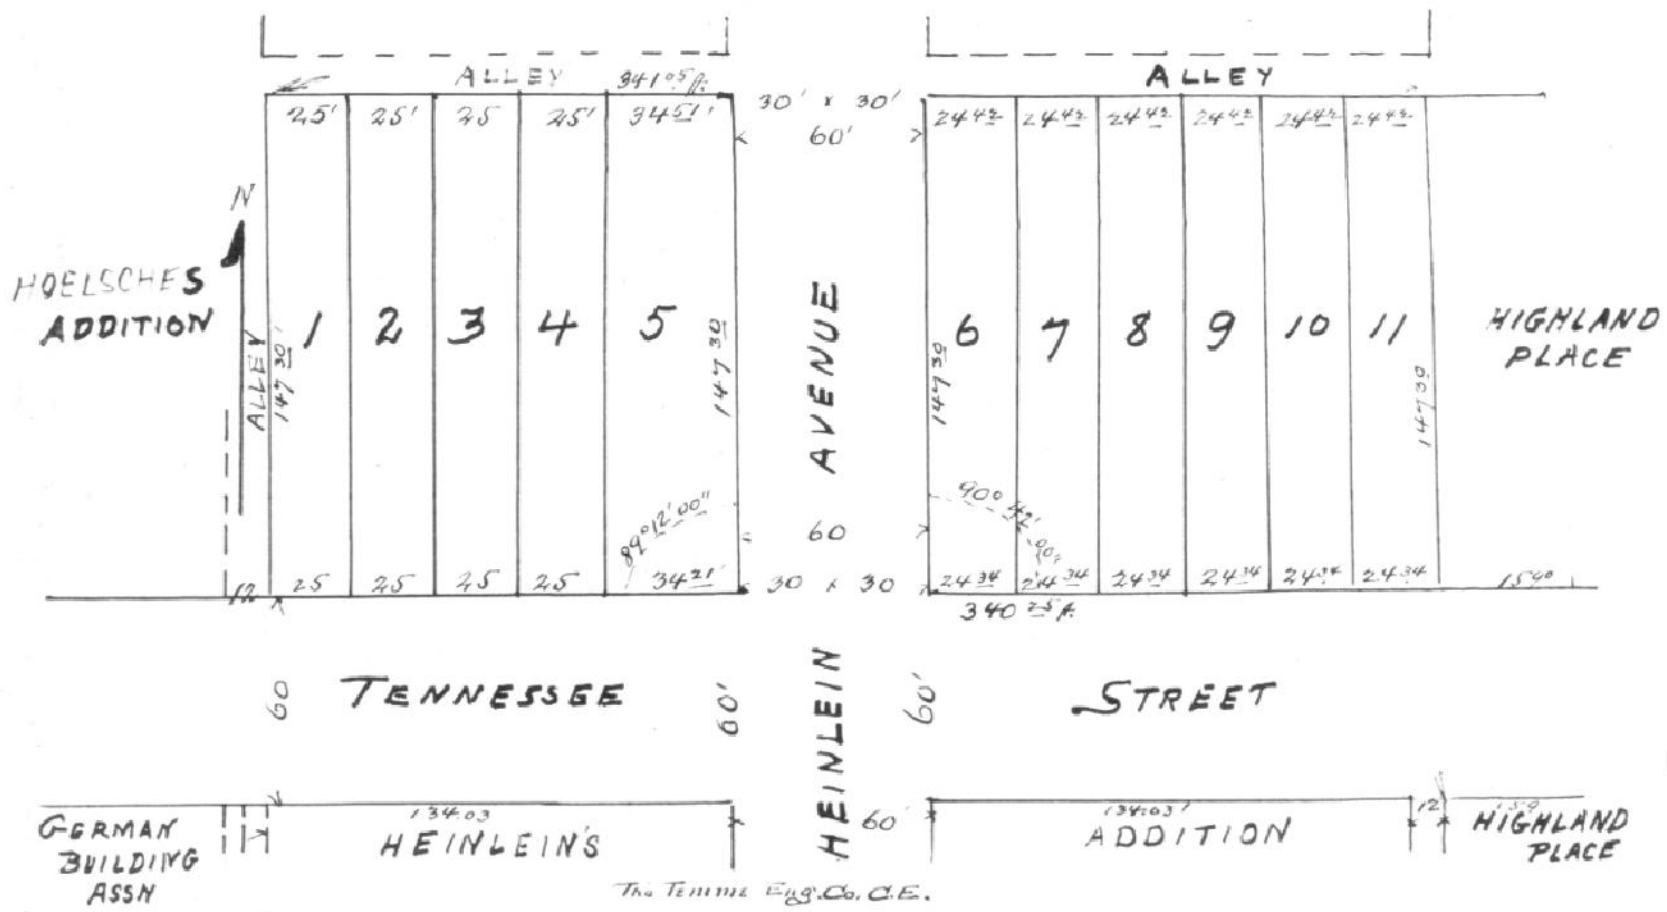

State of Indiana
County of Vanderburgh } ss

Before me the undersigned a Notary Public in and for the aforesaid County and State, this 18th day of September, 1911, personally appeared Phelps F. Darby, Trustee under will of Louis Stoltz deceased and acknowledged the execution of the above plat as his free and voluntary act.

Witness my hand and Notarial Seal this 18th day of September 1911.

My Commission Expires April 14th 1915. Seal

Margaret Huber
Notary Public

Board of Public Works
Sep 30 1911
Evansville – Ind.

Aproved:
F. V. Rickwood
J. E. Stickelmaier
Edward Schmidt

Recorded Oct 11th 1911.

R.V.L.