
Subdivision of part

Block 3 Buente Place

Described as follows Commencing at the N.W. Corner of said Block, running thence East 226.4 feet, thence South 86.5 feet, thence West 226.4 ft, thence North 86.5 feet to the place of beginning, as shown on Plat

George Buente.

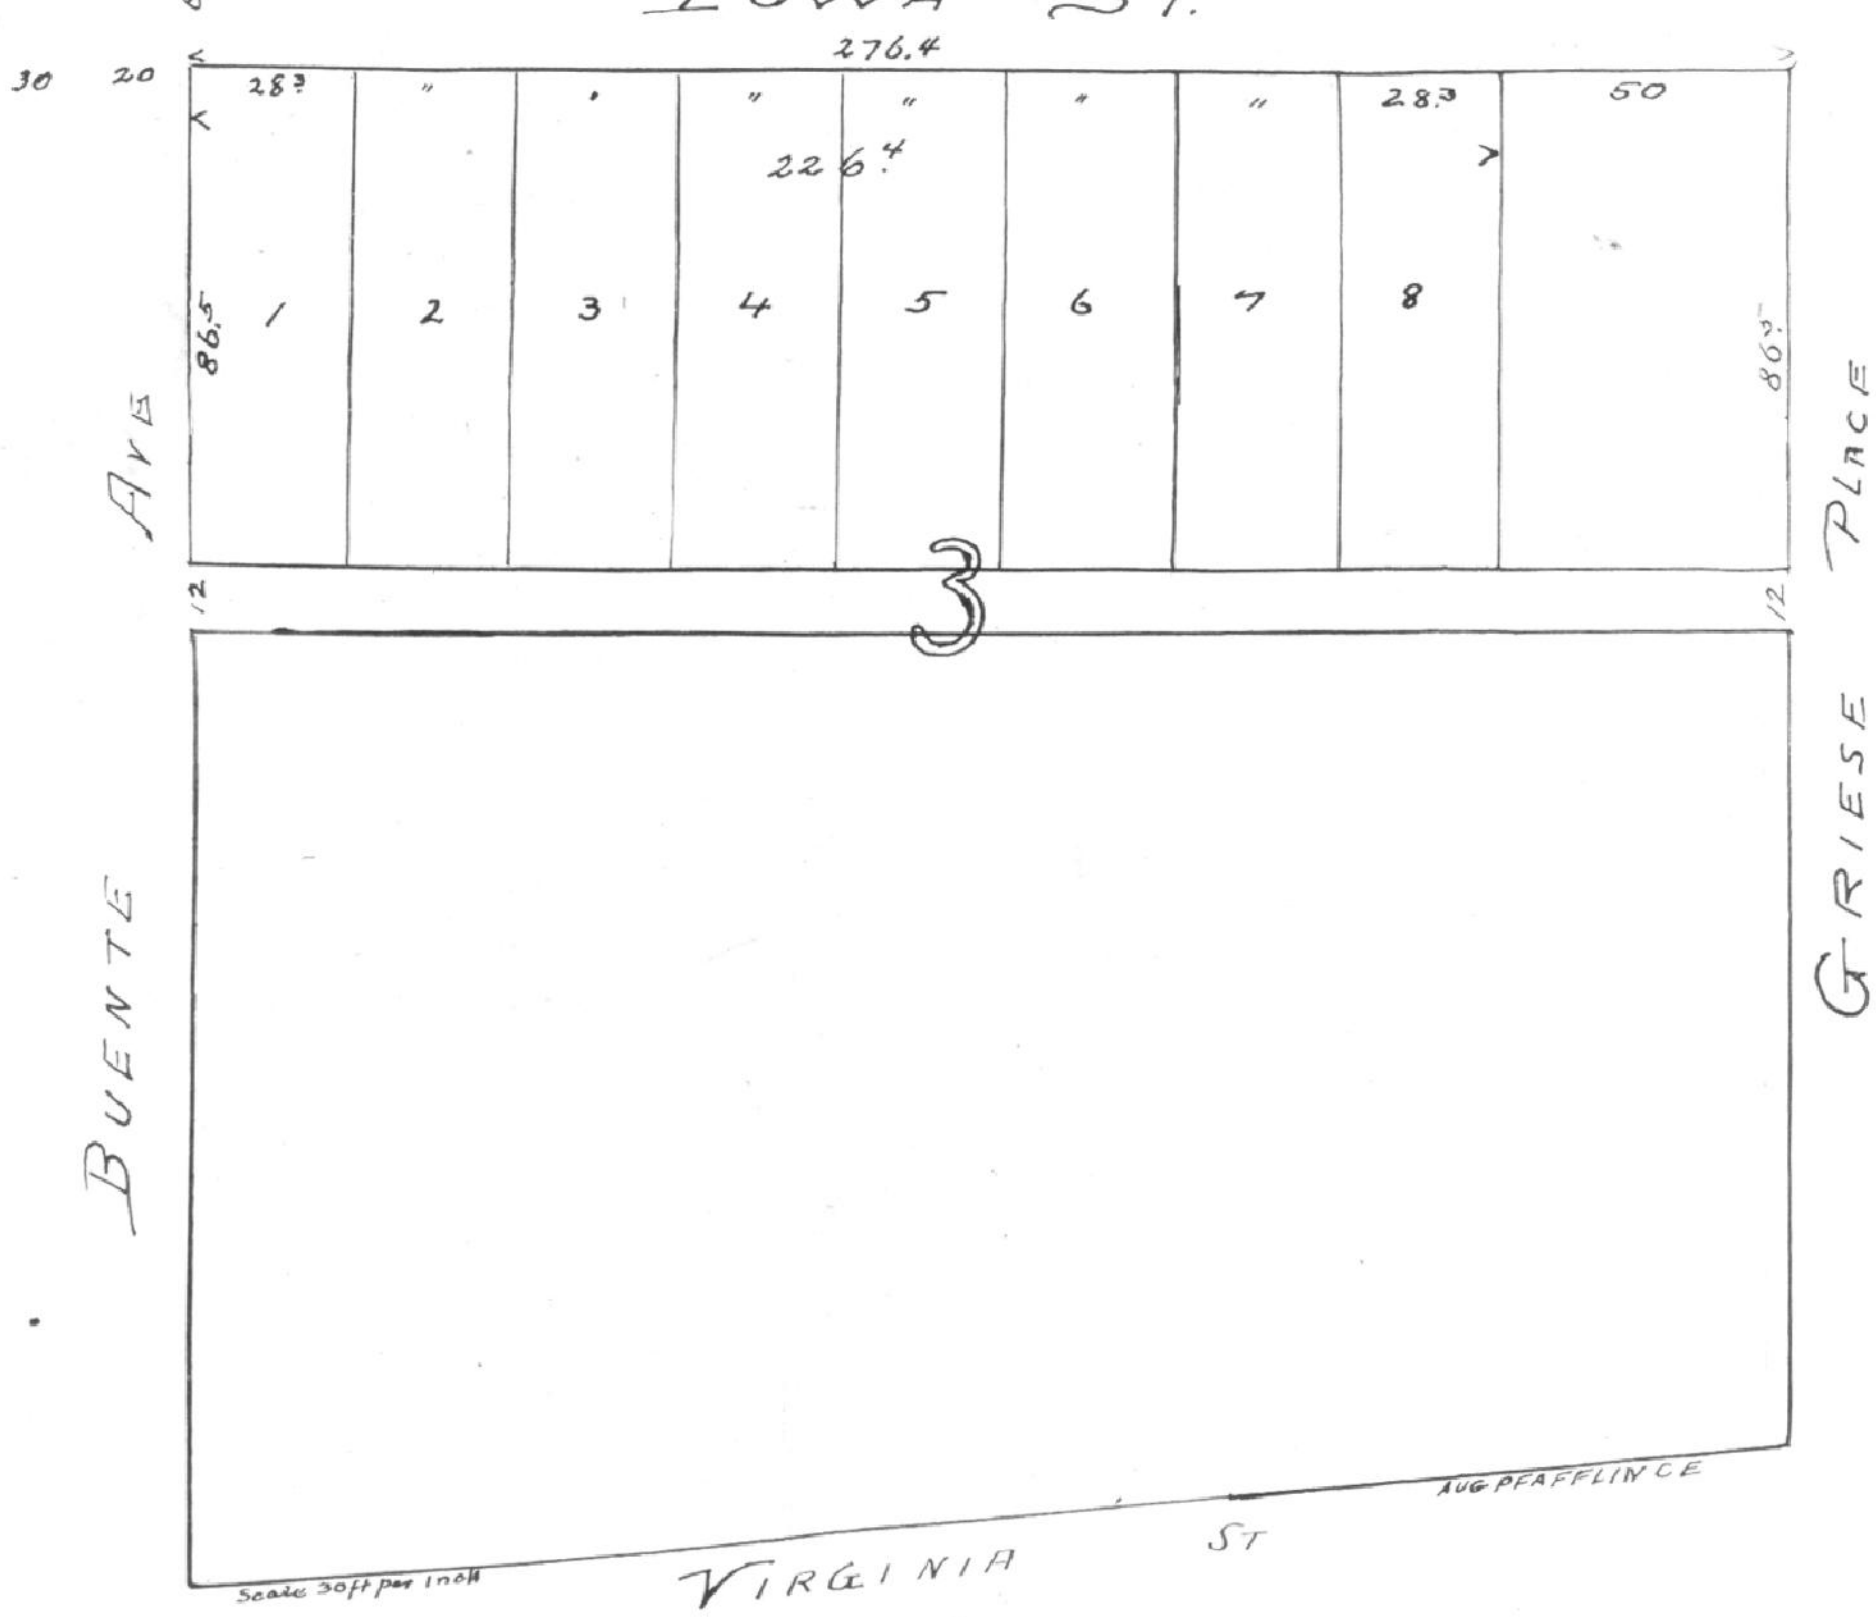

State of Indiana } ss
Vanderburgh Co }

Before me the undersigned a Notary Public in and for the aforesaid County and State this 30th day of October 1911 personally appeard George Buente and acknowledged the execution of the above Plat

My Commission expires Feby 20 - 1913

Fred L. Henrich
Notary Public

Board of Public Works
Nov 4 1911
Evansville Ind

S. G. Rickwood
J. E. Stuckeman
Edward Schmitt

Recorded Nov 6. 1911

R. C. Hill R.C.