# Lant's Subdivision of Lots numbered 43, 44, 45, 46, 49, 50, 52 & 53

RICHARDS Subdivision of Lots 10-13-14-17-19-21-22 and 30


in MAXWELL'S SUBDIVISION of the South Half of Section 17

and the SE¼ SE¼ Section 18, T6S. R10W as laid out by the

EVANSVILLE PRESSED BRICK COMPANY PROPRIETORS

on August 11th 1911

By William S. Gilbert President.

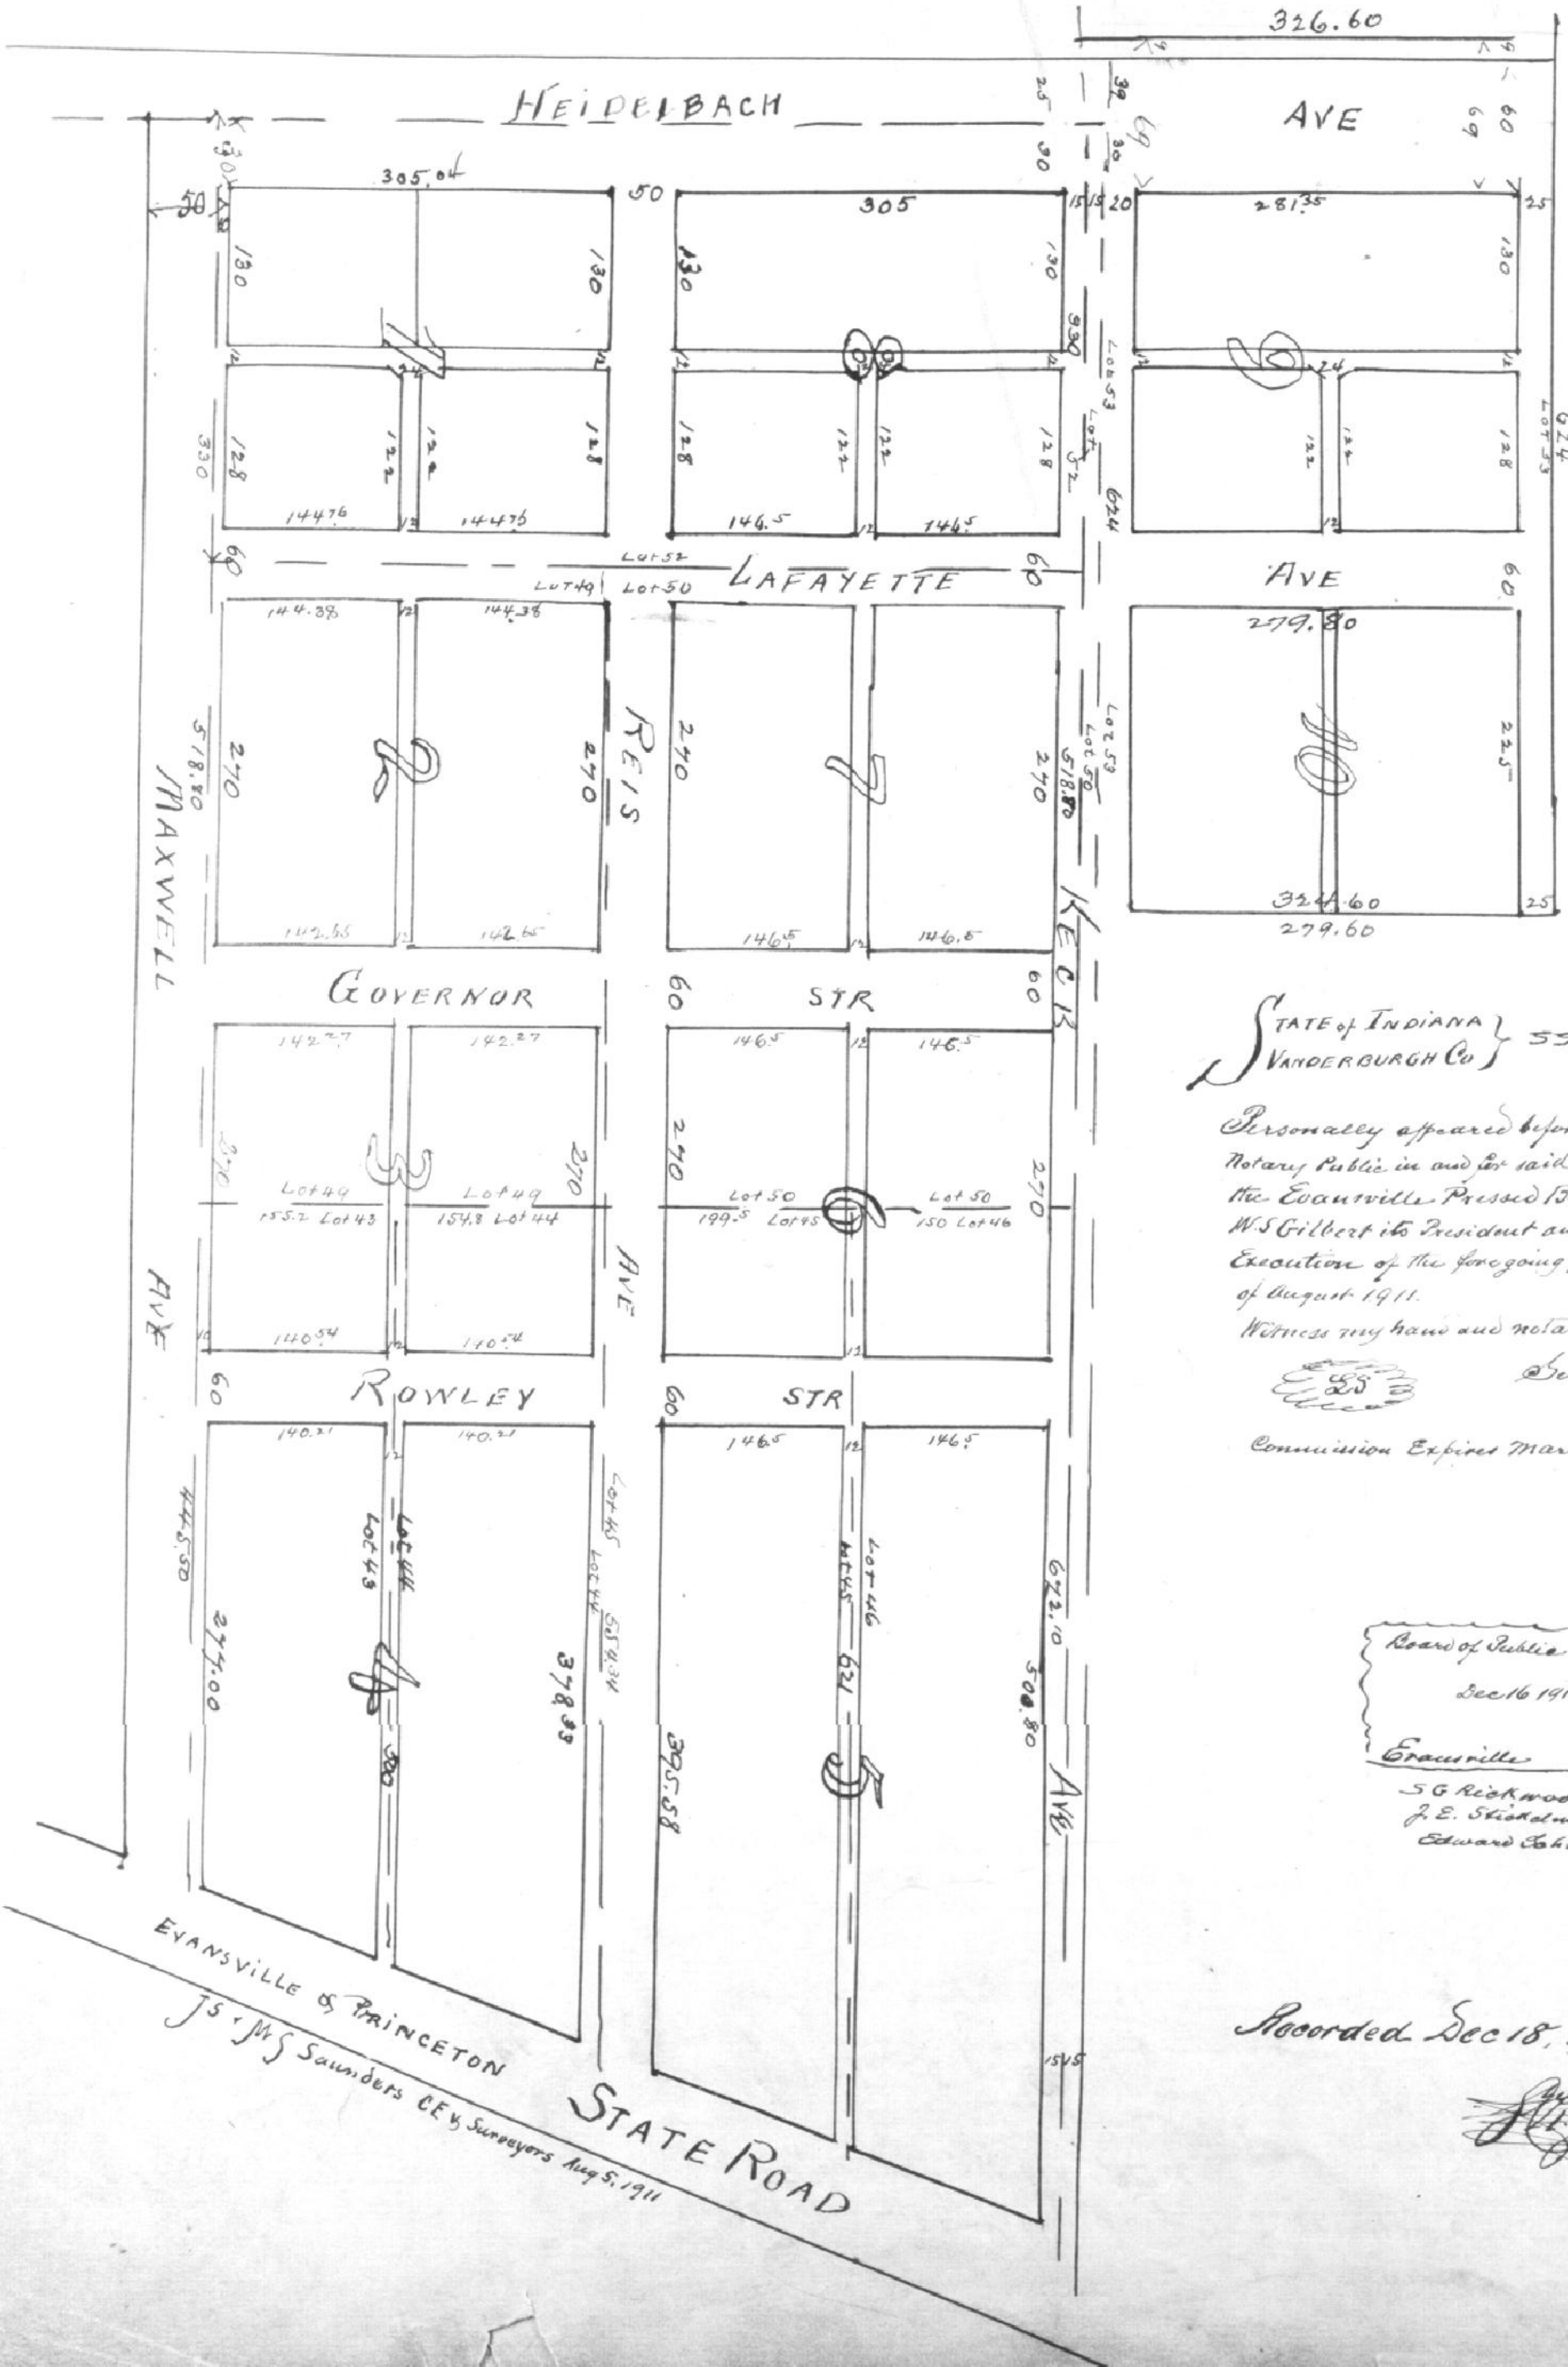


STATE of INDIANA } SS
VANDERBURGH Co }

Personally appeared before the undersigned Notary Public in and for said County and State the Evansville Pressed Brick Company by W.S Gilbert its President and acknowledged the Execution of the foregoing plat this 11th day of August 1911.

Witness my hand and notarial Seal

Sebastian Heurich
Notary Public

Commission Expires March 7th 1915

Board of Public Works
Dec 16 1911
Evansville Ind.
S G Rickwood
J E Strickelman
Edward Schmitt

Recorded Dec 18, 1911

Wm H. Smith
R.W.