Polsdorfer's Subdivision

of all of Lot Number Three (3) of Wickhams Sub Division of the North East ¼ of Section (19) Nineteen South of Range 10 West in the City of Evansville Indiana.

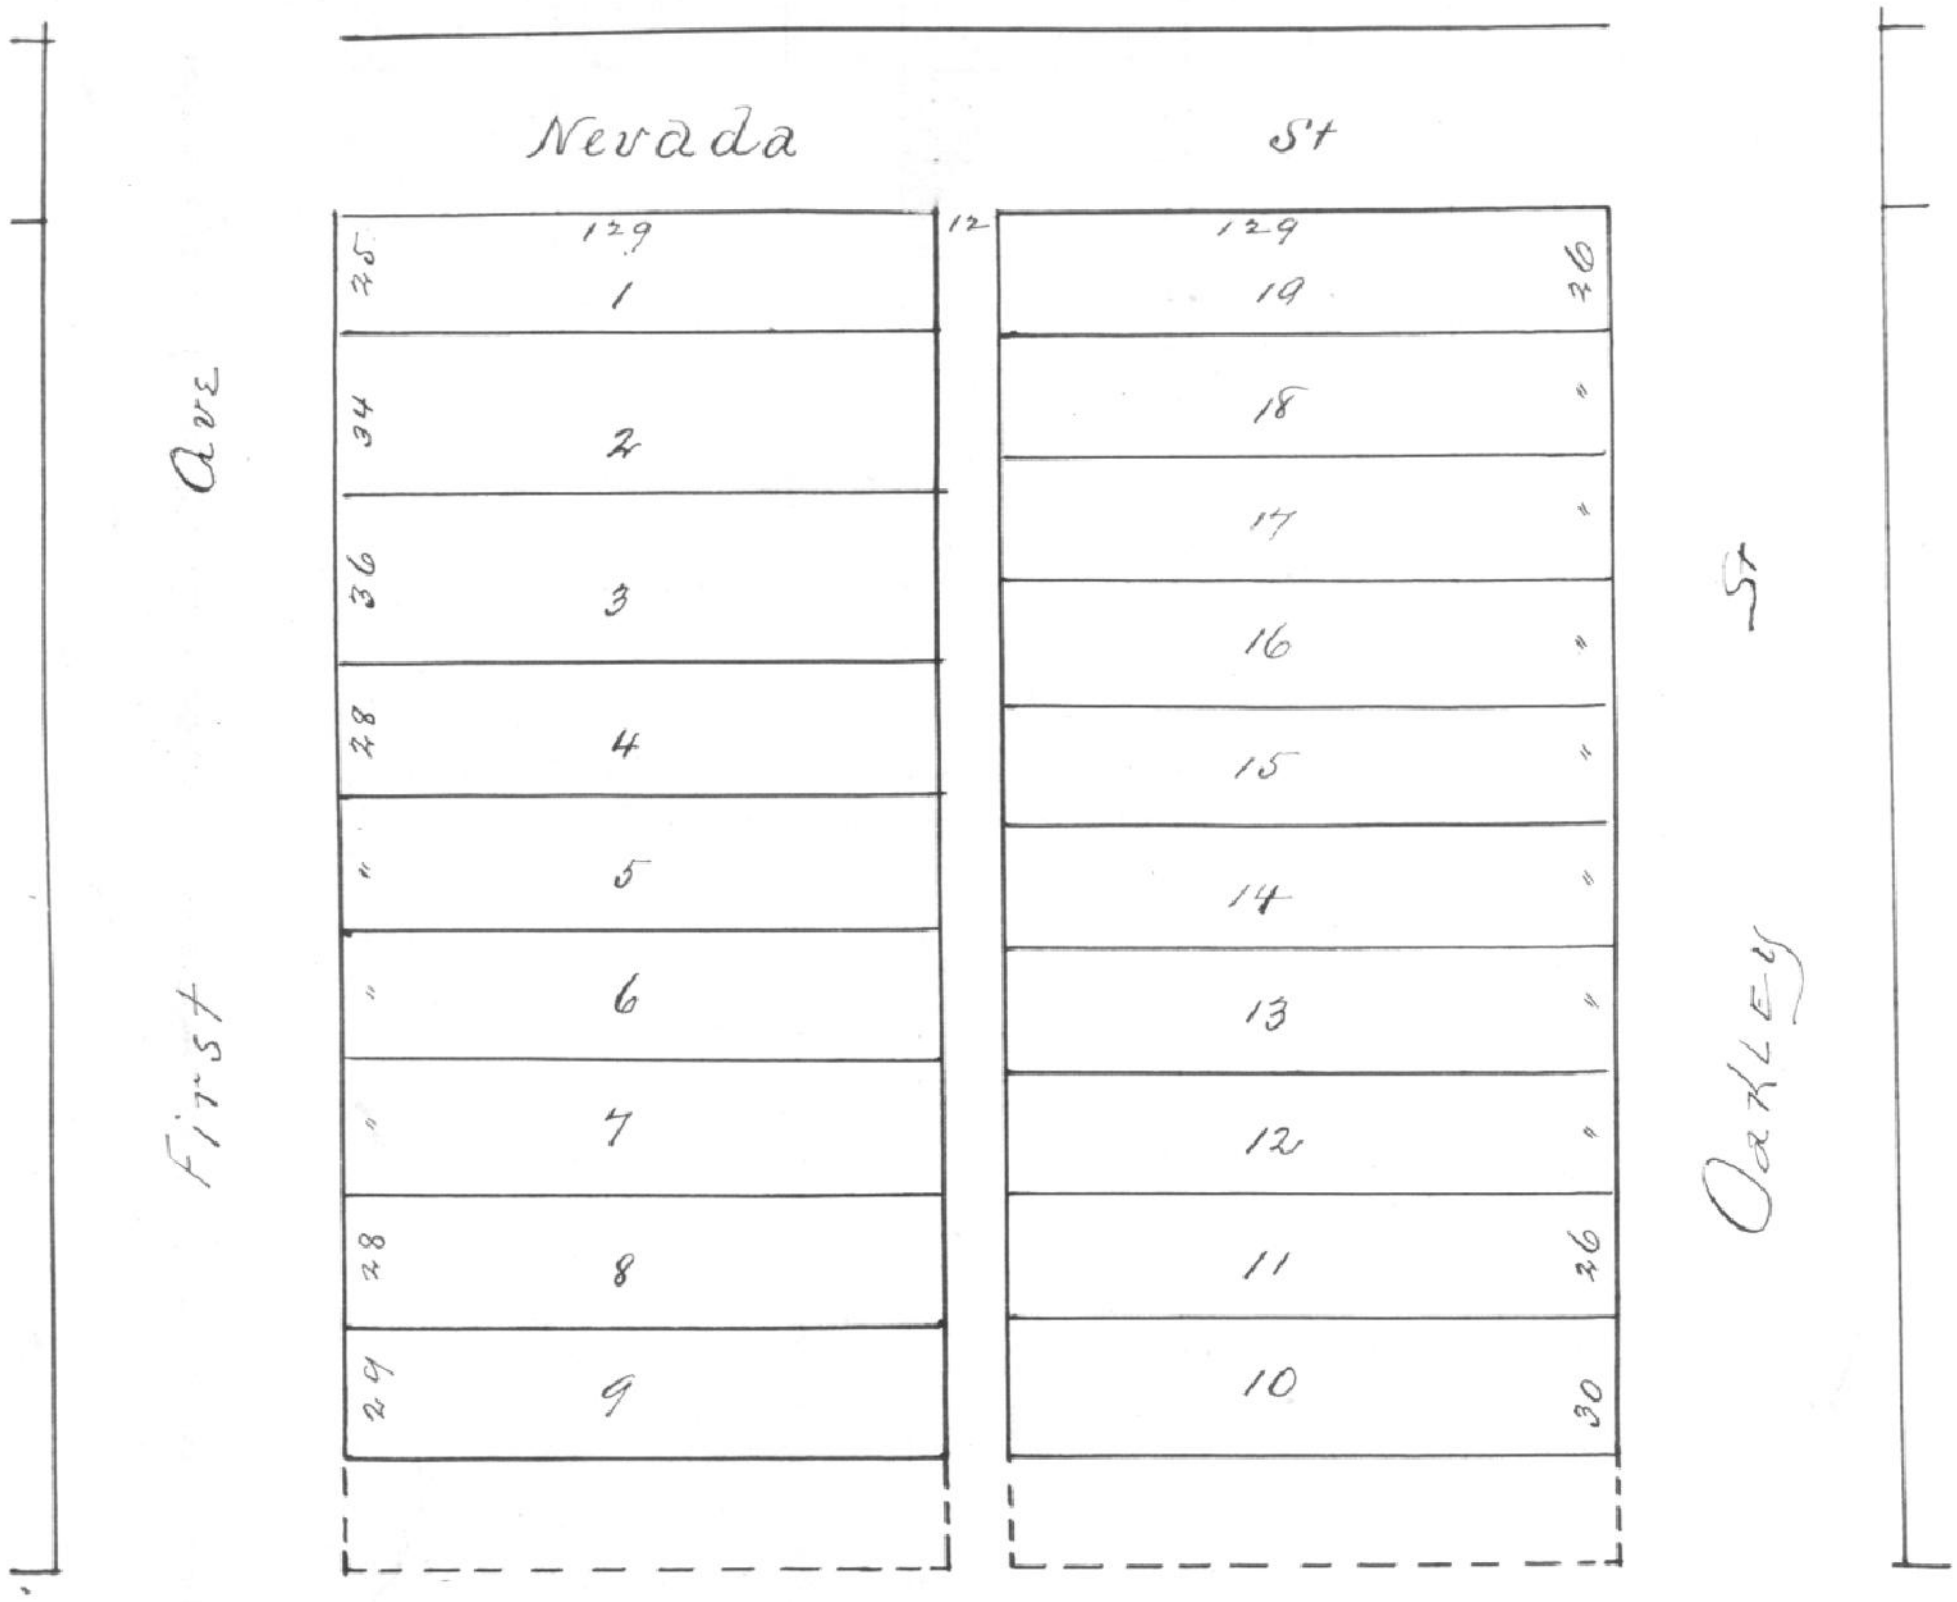

Louisiana

Board of Public Works
Apr 6th 1912
Evansville Ind

J. E. Stickelbour
F. G. Rickwood
Edward Schmidt

Louisa M Polsdorfer

State of Indiana } ss
Vanderburgh Co }

Before me the undersigned a Notary Public in and for the aforesaid County and State this third day of April 1912 personally appeared Louisa M Polsdorfer and acknowledged the execution of the above plat to be her voluntary act and deed.
Witness my hand and notarial seal this third day of April 1912

Edwin C. Henning
Notary Public

My Commission expires December 23. 1913

Recorded April 9th 1912