Plat

Washington

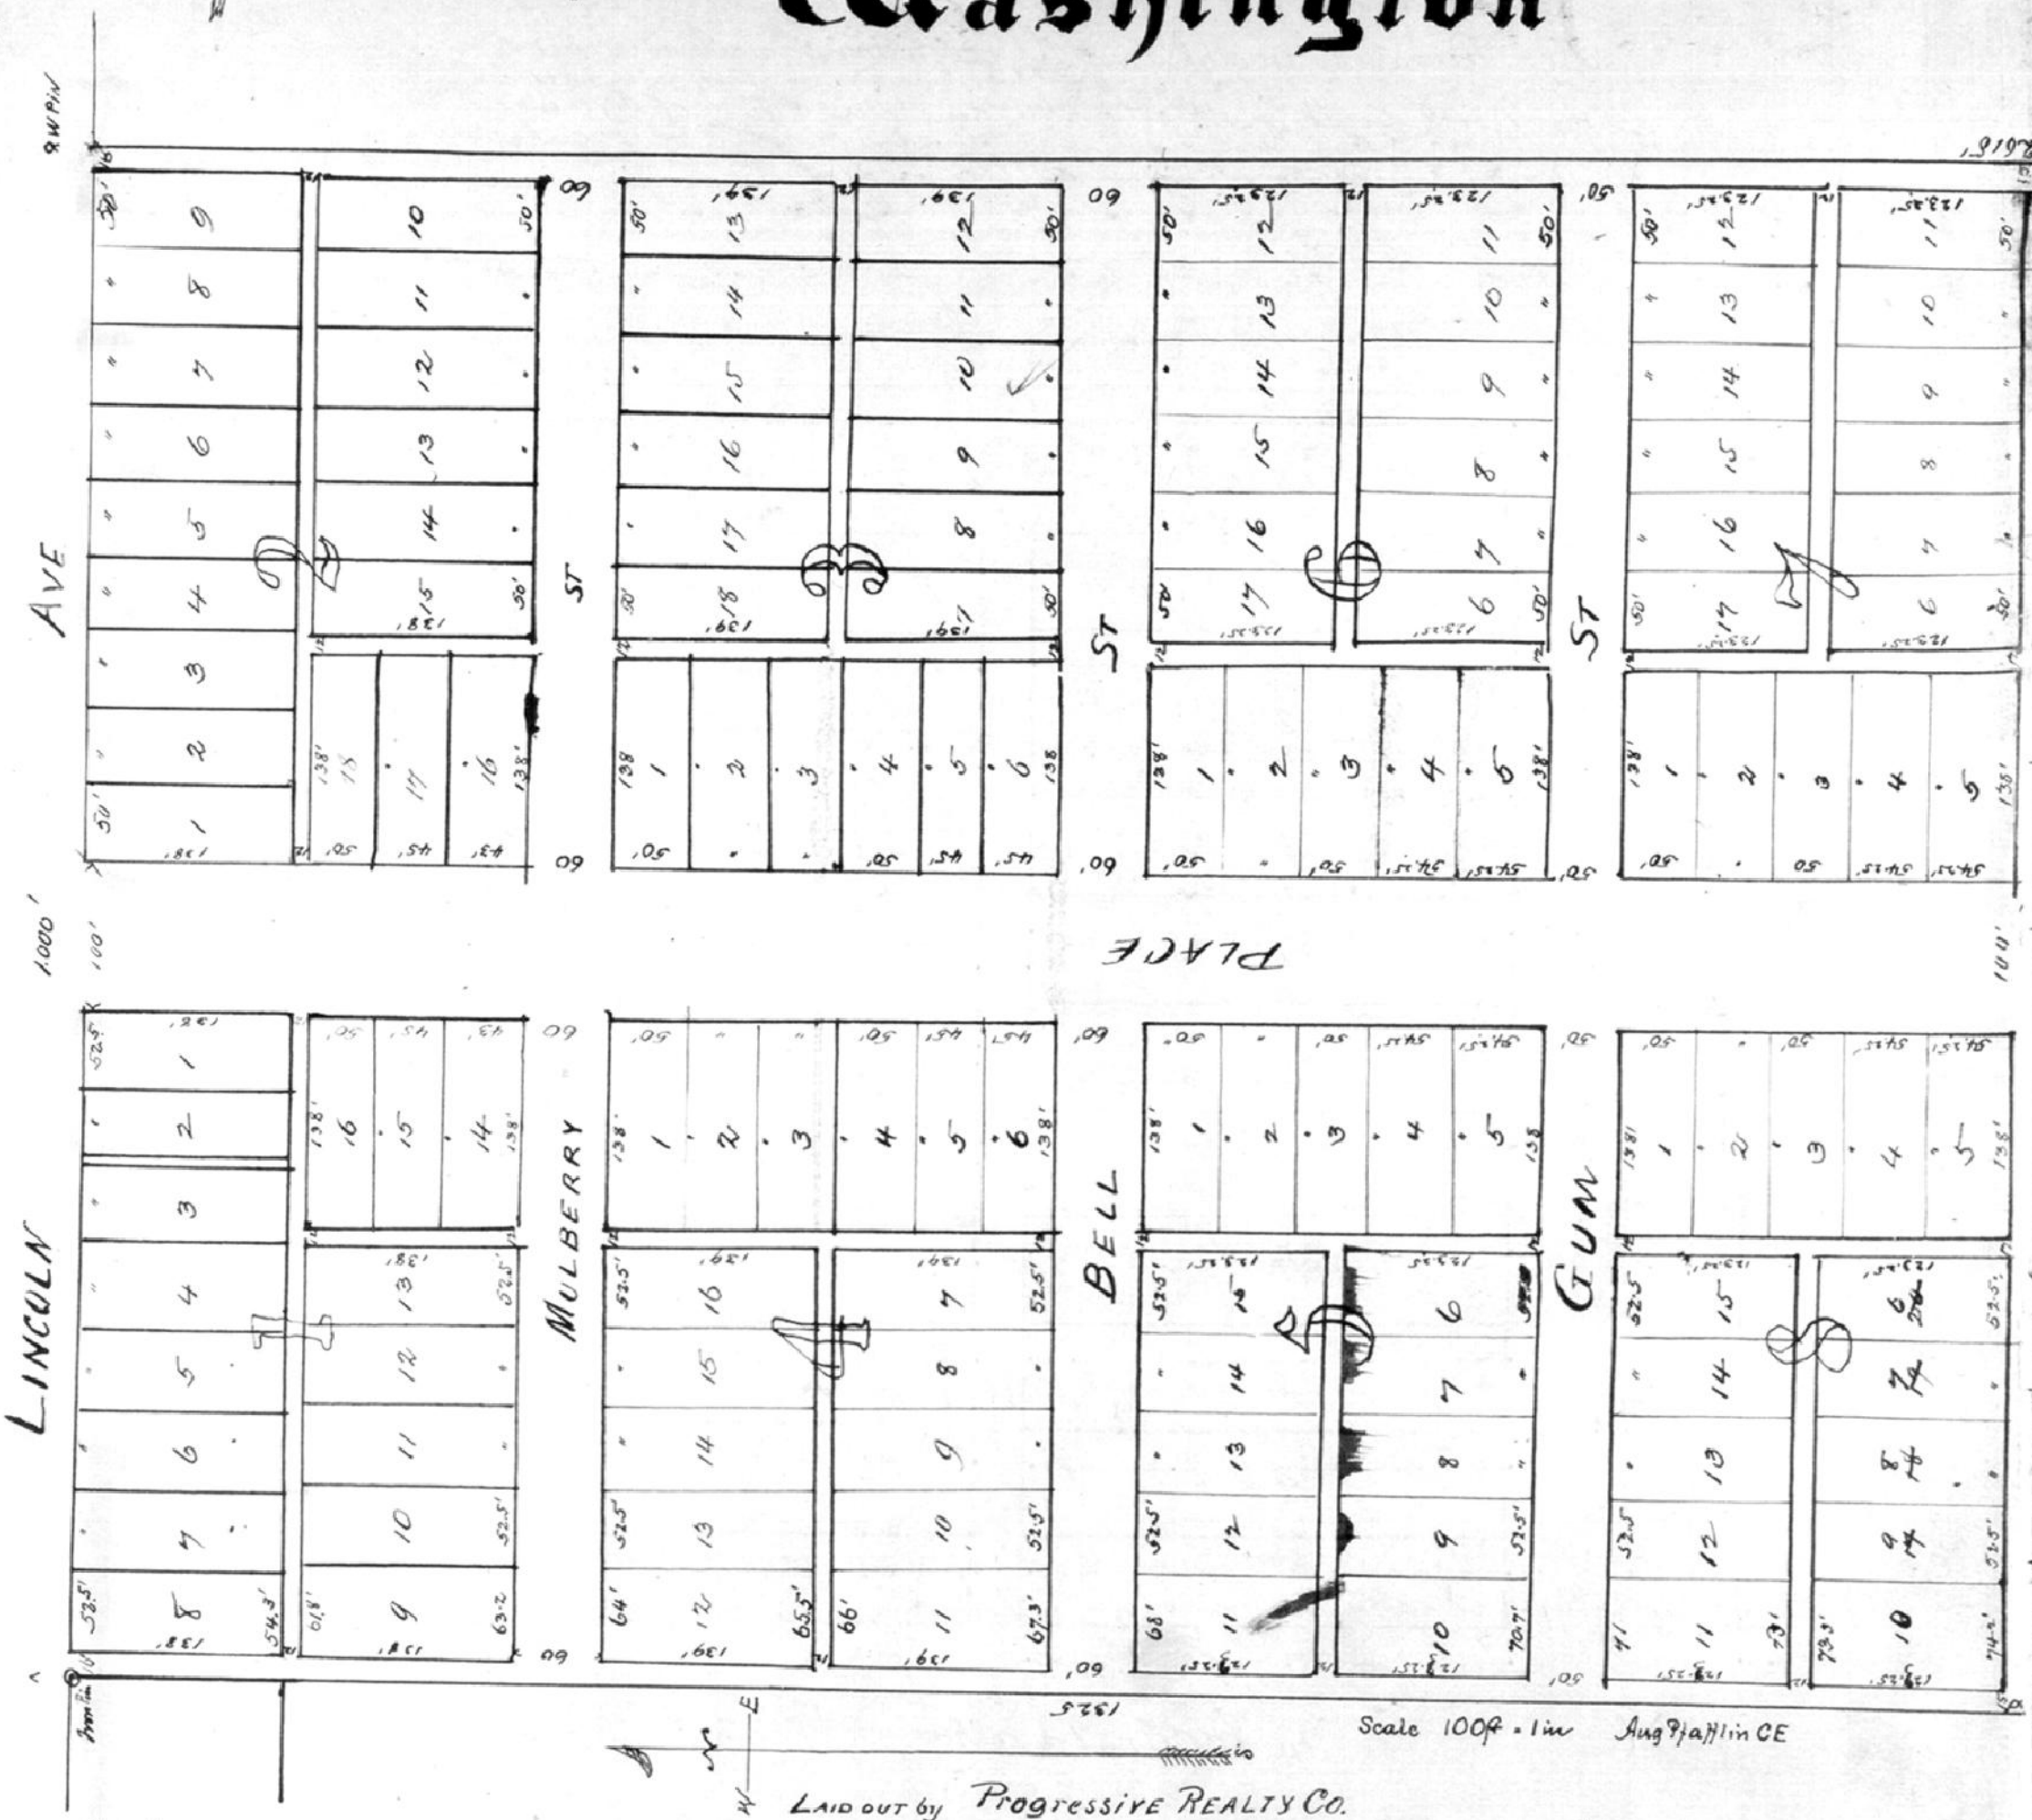

LAID OUT by Progressive REALTY CO.

A subdivision of part of the South-west Quarter of Section Twenty Seven (27) Township Six (6) South, Range Ten (10) West.

Begining at a point on the South line of said Quarter Section at a point Forty Four (44) rods west of the South east corner of said Quarter Section thence North Twenty Six hundred and fifteen (2615') feet to the North line of said Quarter Section, thence west along said north line One Thousand (1,000') feet thence South Thirteen hundred and Twenty Five (1325') feet to a stone, thence West 332' feet to a stone thence South to the South line of said Quarter Section, thence East along said Said South line to place of beginning

Dimensions of Lots widths of Streets and Alleys Numbers of Lots and Blocks are as shown on Plat below

Progressive Realty Company
By Albert E. Stokes Pres

STATE of INDIANA COUNTY of Vanderburgh. SS.

Before me the undersigned a notary Public in and for said State and County this 4th day of June 1909 personally appeared Progressive Realty Co by Albert E. Stokes President and acknowledged the execution of this Plat

Witness my hand and notarial Seal this 4th day of June 1909

My commission expires May 18, 1910.

Lane B. Osborn
Notary Public

See Misc. Rec. M.
Book M
Page 158

For easement Applying to Lots 24 + 25 Blk 10
See Deed Drawer 7 card 648