Amend Plat of Mulberry Place an Addition to the City of Evansville as laid out by the Propietors there of on Block 24 and parts of Blocks 26 & 27. Columbia Addition and bounded as follows to wit;
Commencing at the South Line of Lincoln Avenue and the East Line of Evans Ave; Extending thence East on said South line 128 100/100 feet: to the North East Corner of Block 24 Columbia Addn - Thence South along said East line 413 06/100 feet to the center of Alley North of Bell Street; Thence east along center of Alley 120 feet: — Thence North 280 52/100 feet; — Thence east 240 feet; — Thence South 405 50/100 feet to the north line of Bell Street: — Thence West along said North line 492 70/100 feet to the East line of Evans Ave: — Thence North along said East line 541 80/100 feet to the place of beginning.
Numbers of Lots and Dimensions there of and widths of Streets and Alleys are as shown on plat

American Trust & Savings Bank
By Marcus D Sonntag
President

James L Orr

Sarah L Thomas

LINCOLN AVE

NE¼ SECTION 29. 6. 10
SE¼ SECTION 29. 6. 10

EVANS AVE

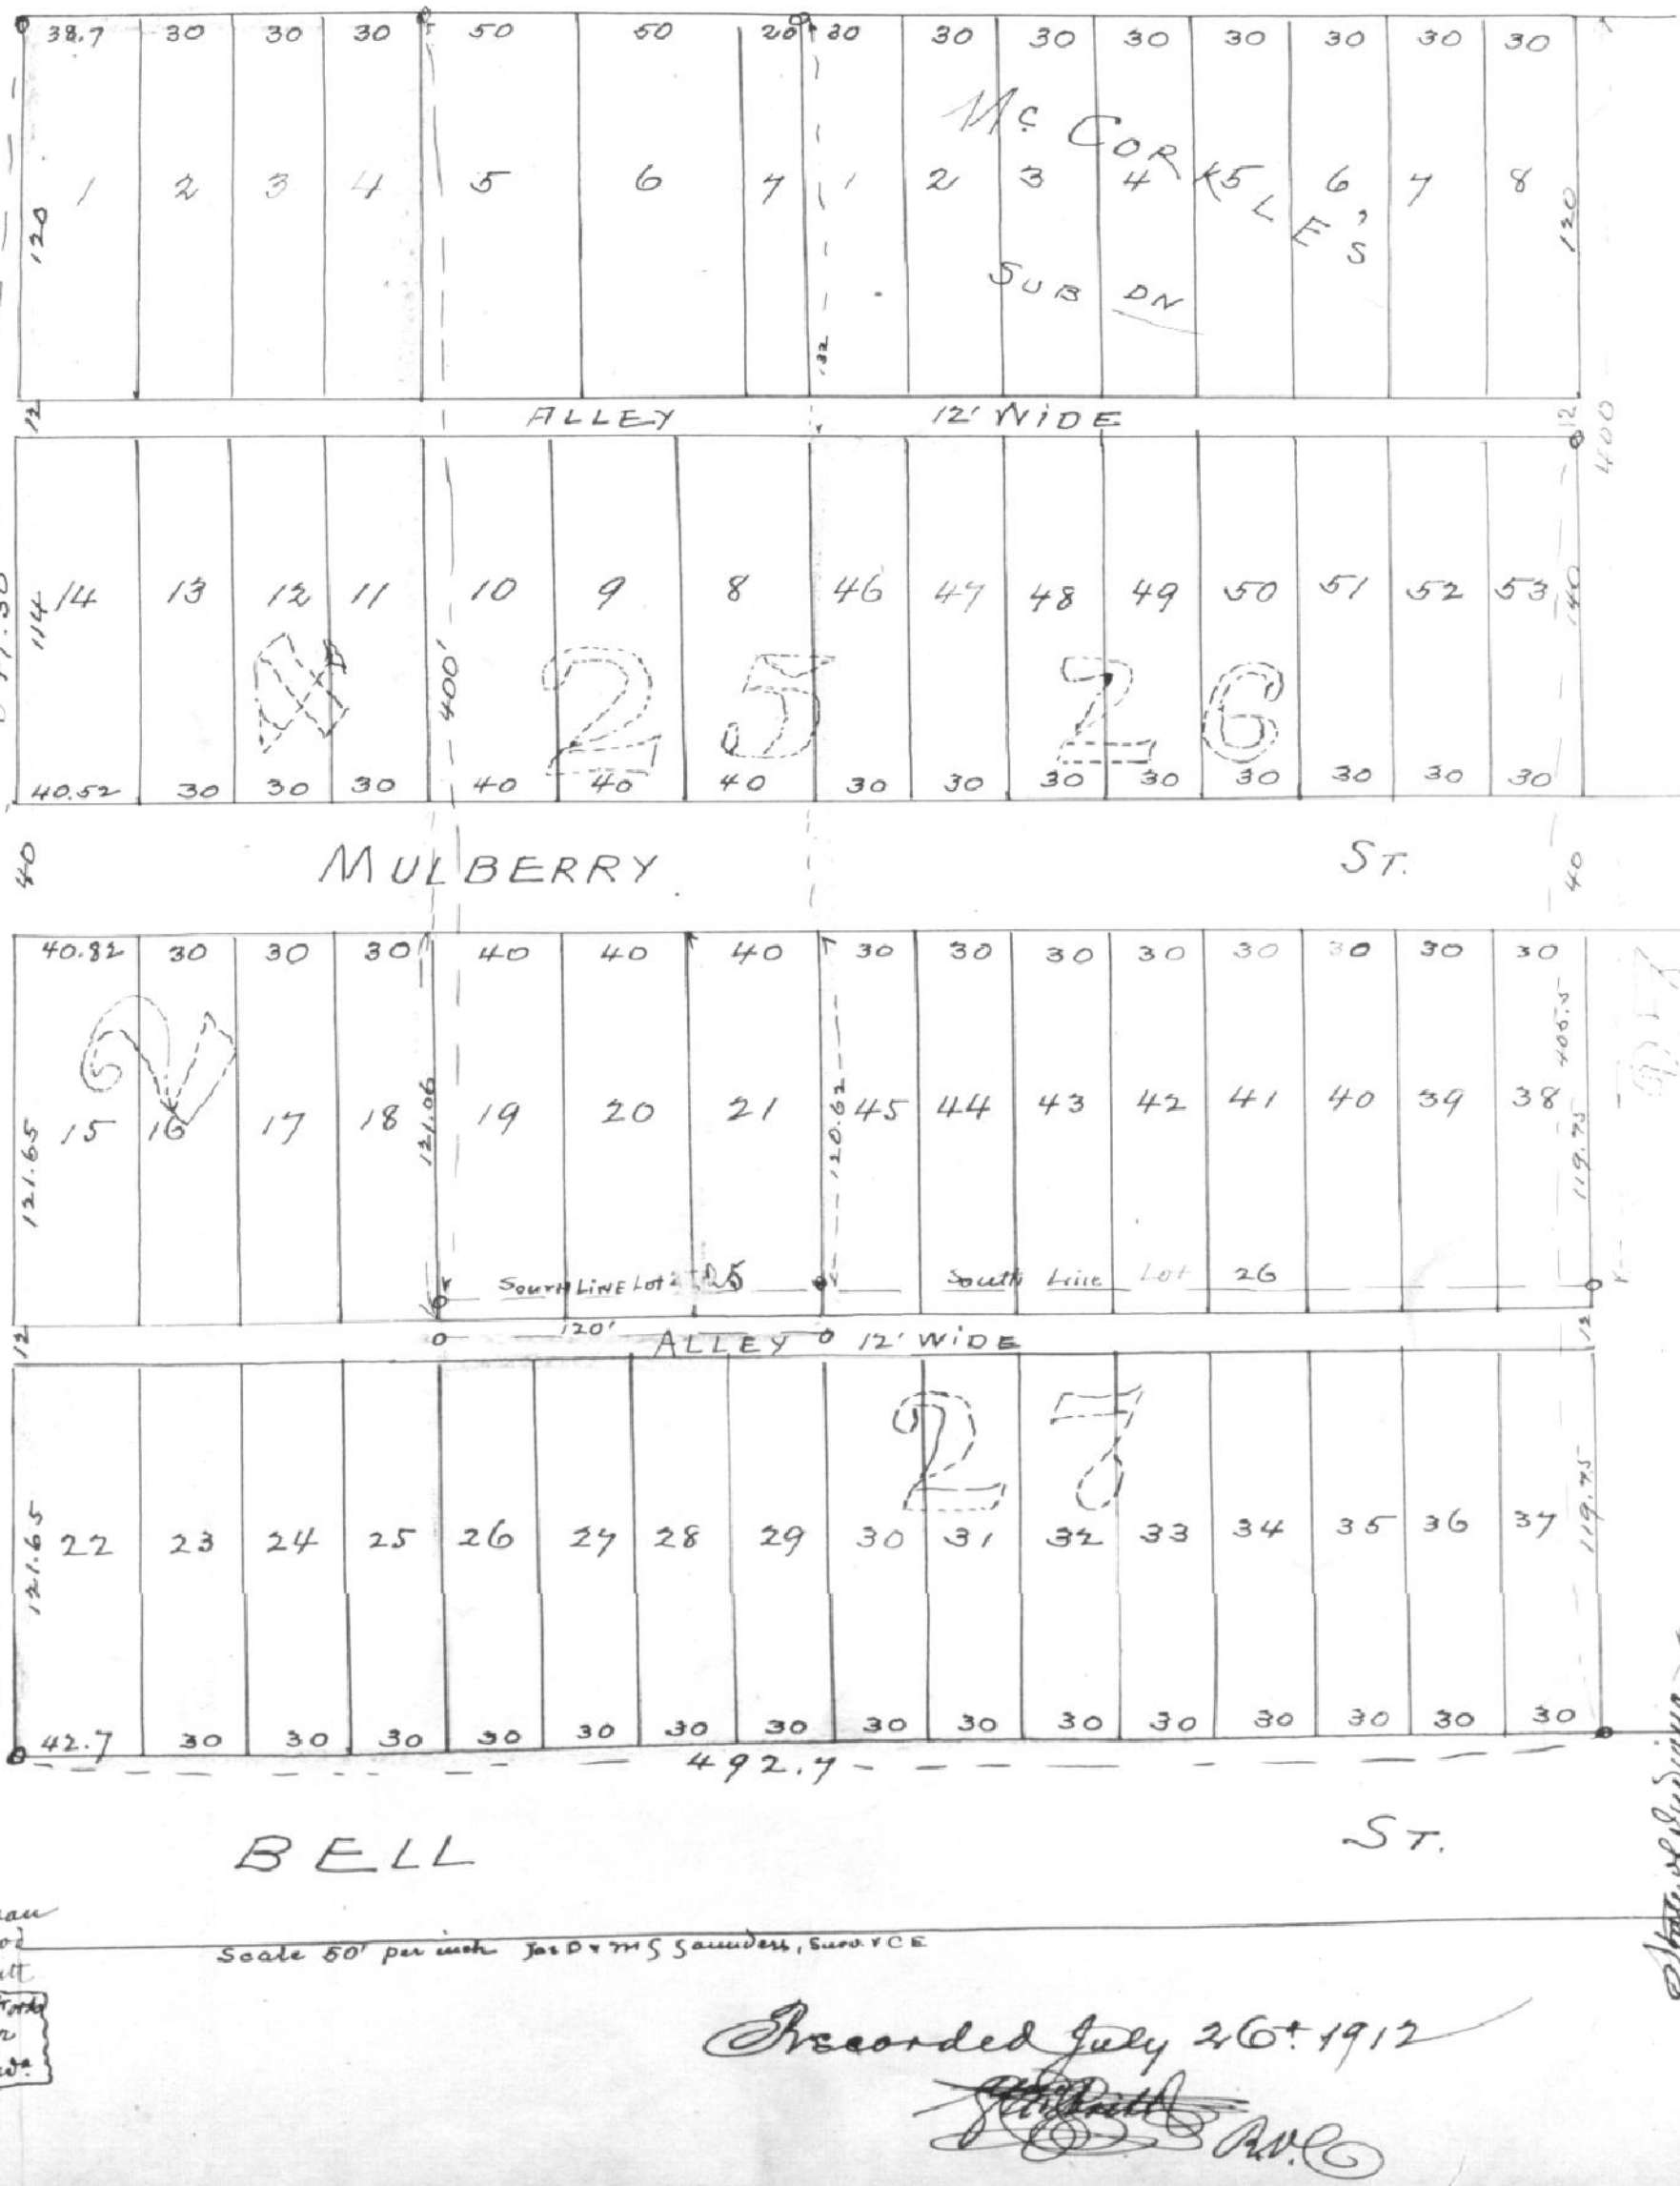

State of Indiana } ss
County of Warrick }
Before me the undersigned a Notary Public in and for said County and State personally appeared the within named James L Orr and Sarah L Thomas and acknowledged the execution of this plat
Witness my hand and notarial seal this 25th day of July 1912.
My Commission Expires July 17th 1915
Notary Public

State of Indiana } ss
Vanderburgh County }
Before me the undersigned a Notary Public in and for said County and State personally appeared the within named James L Orr and Sarah L Thomas and acknowledged the execution of this plat
Witness my hand and notarial seal this 13th day of July 1912
My Commission Expires Nov 6. 1913
Notary Public

J. E. Stekelman
J. G. Rickwood
Edward Schmutt
Board of Public Works
July 25 1912
Evansville Ind.

Scale 50' per inch Jas D & Wm S Saunders, Surveyors

Recorded July 26th 1912