# Harlan

An Addition to the City of Evansville as laid out by Bleeker J Knapp proprietor thereof.

Described as follows to wit:

A Subdivision of Lot 3 and 48 7/10 feet adjoining Lot 3 of Lot 2 of Administrators Subdivision of Block 2 Shanklins Subdivision of the South West Quarter of Section 28 Township 6 South Range 10 West

Sizes of Lots numbers thereof and width of Streets and alleys are as shown on Plat below

Bleeker J Knapp Proprietor

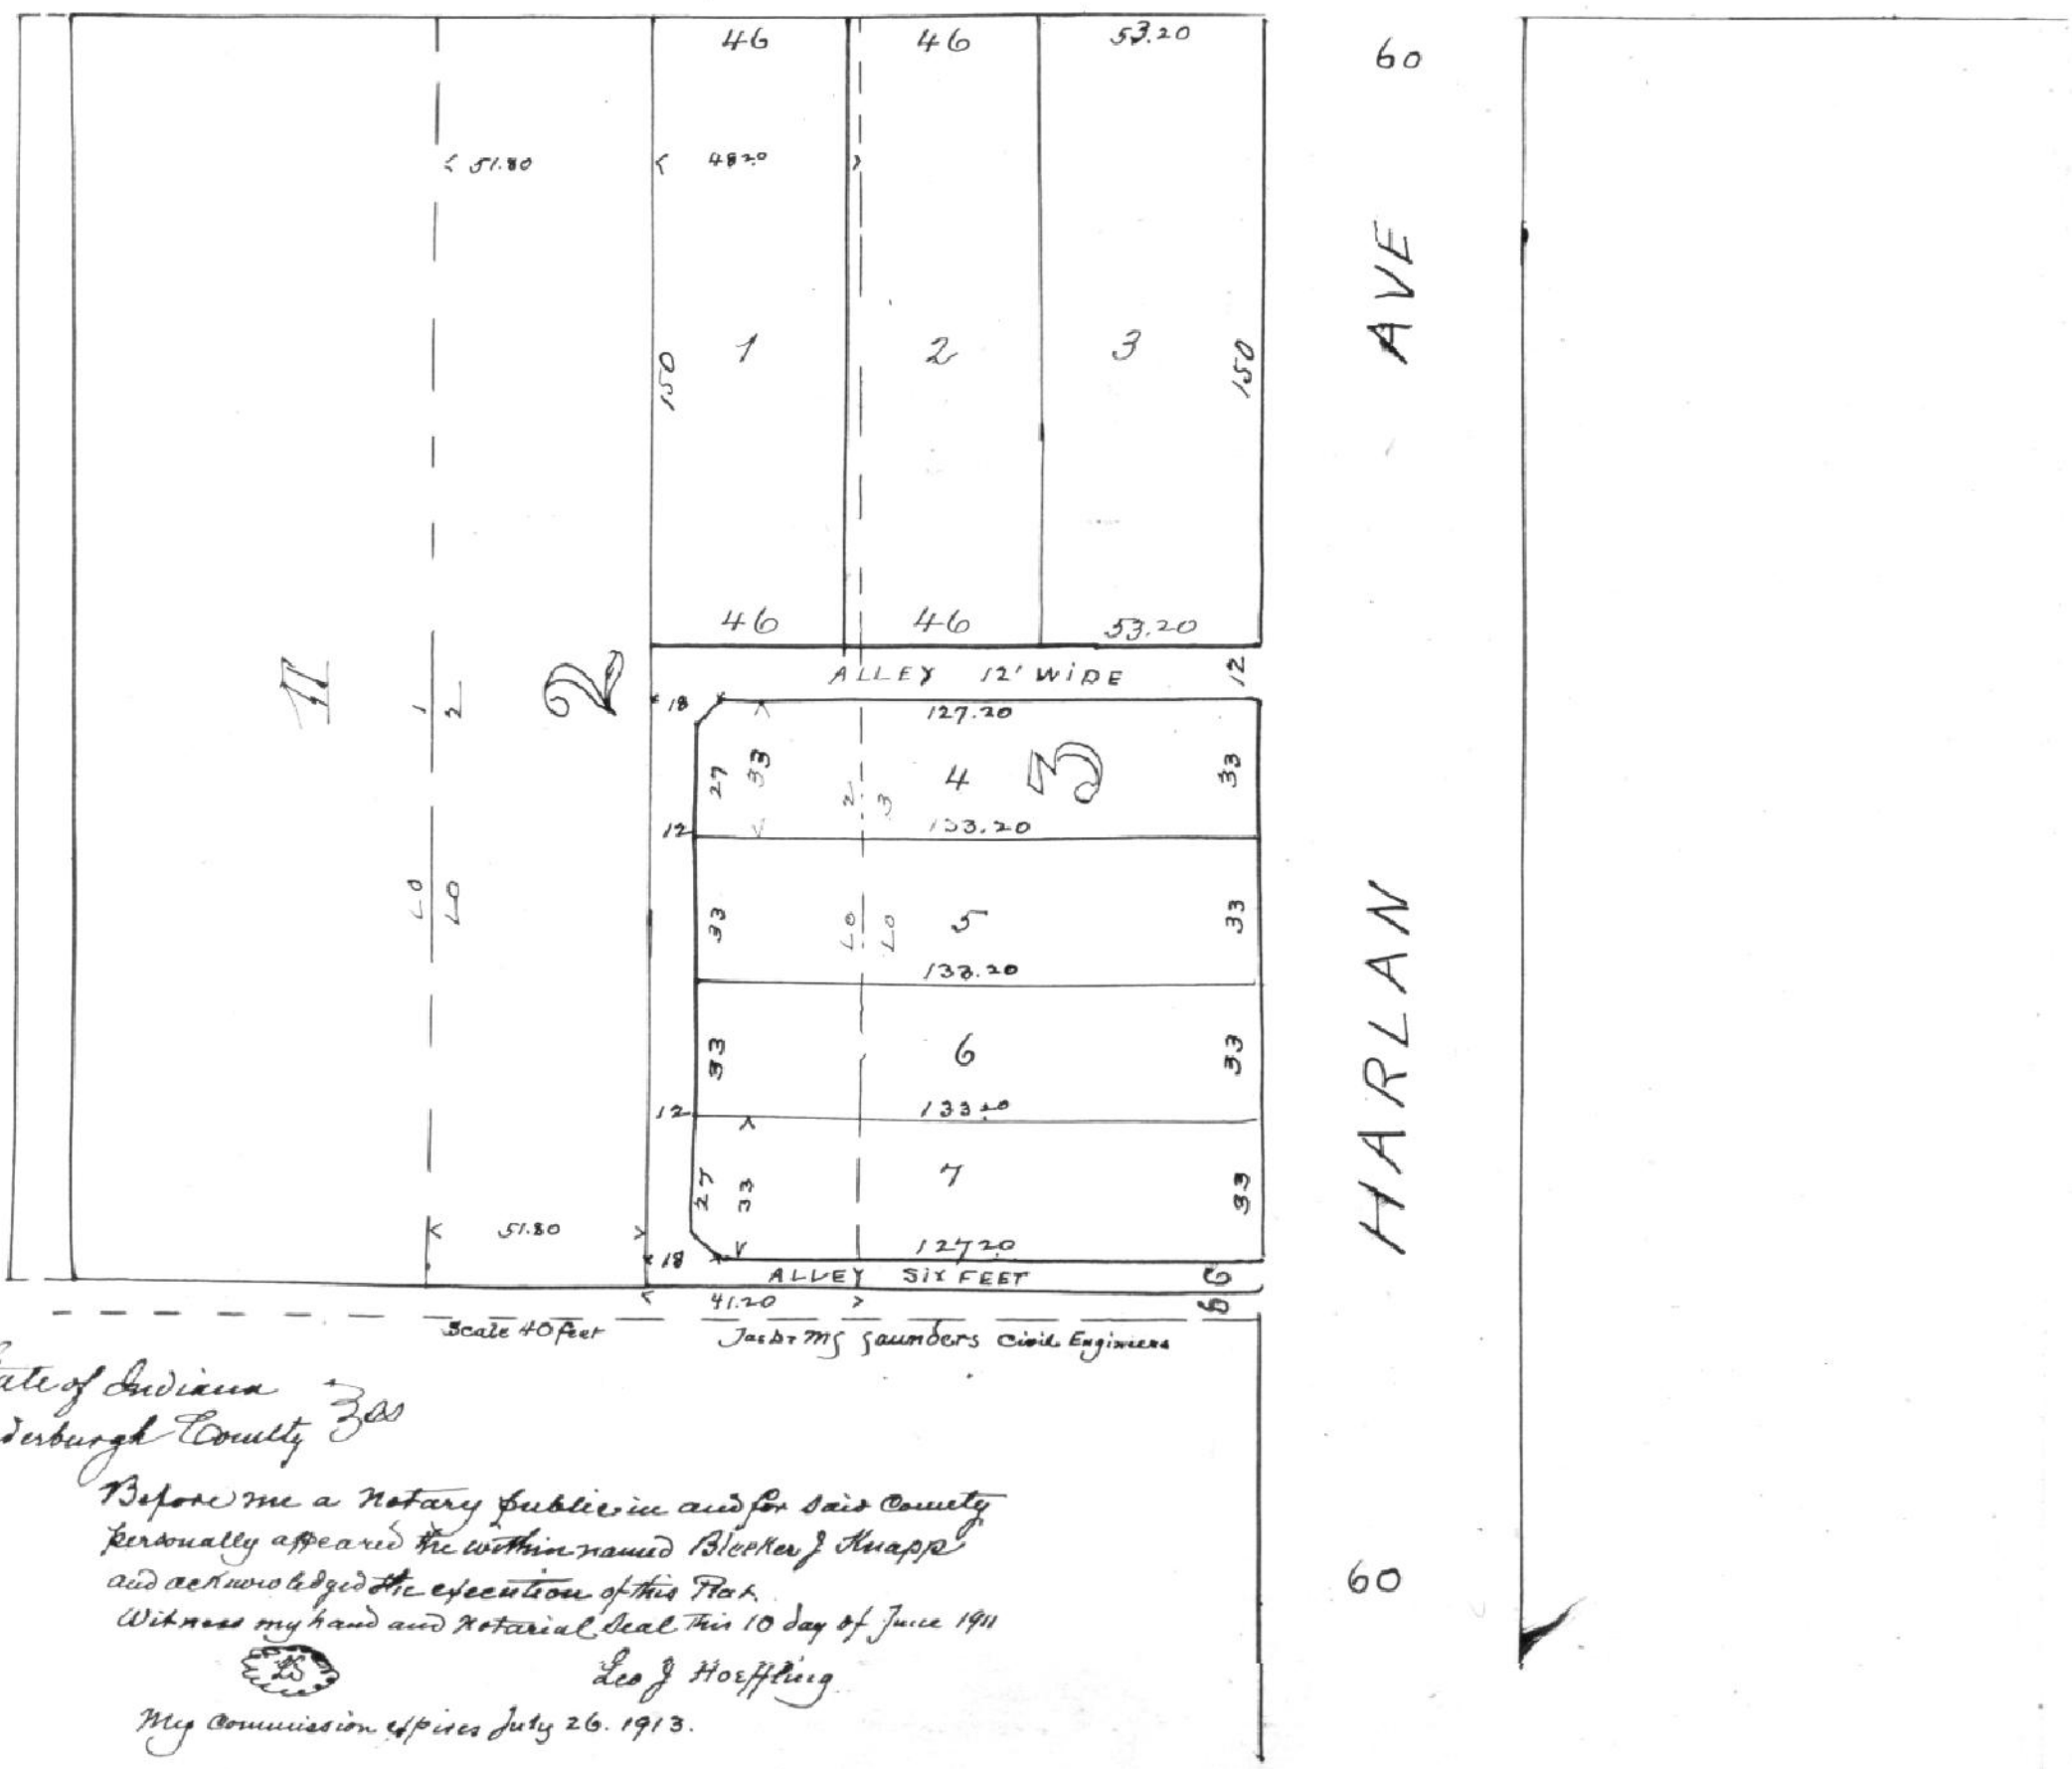


State of Indiana
Vanderburgh County } ss

Before me a Notary Public in and for said County personally appeared the within named Bleeker J Knapp and acknowledged the execution of this Plat.

Witness my hand and Notarial Seal this 10 day of June 1911

Leo J Hoffling

My Commission expires July 26. 1913.

Board of Public Works
June 17 - 1911
Evansville Ind.

S. G. Rickwood
J. E. Shackelman
Edward Schmitt

Recorded Oct 4: 1912

R. A. C