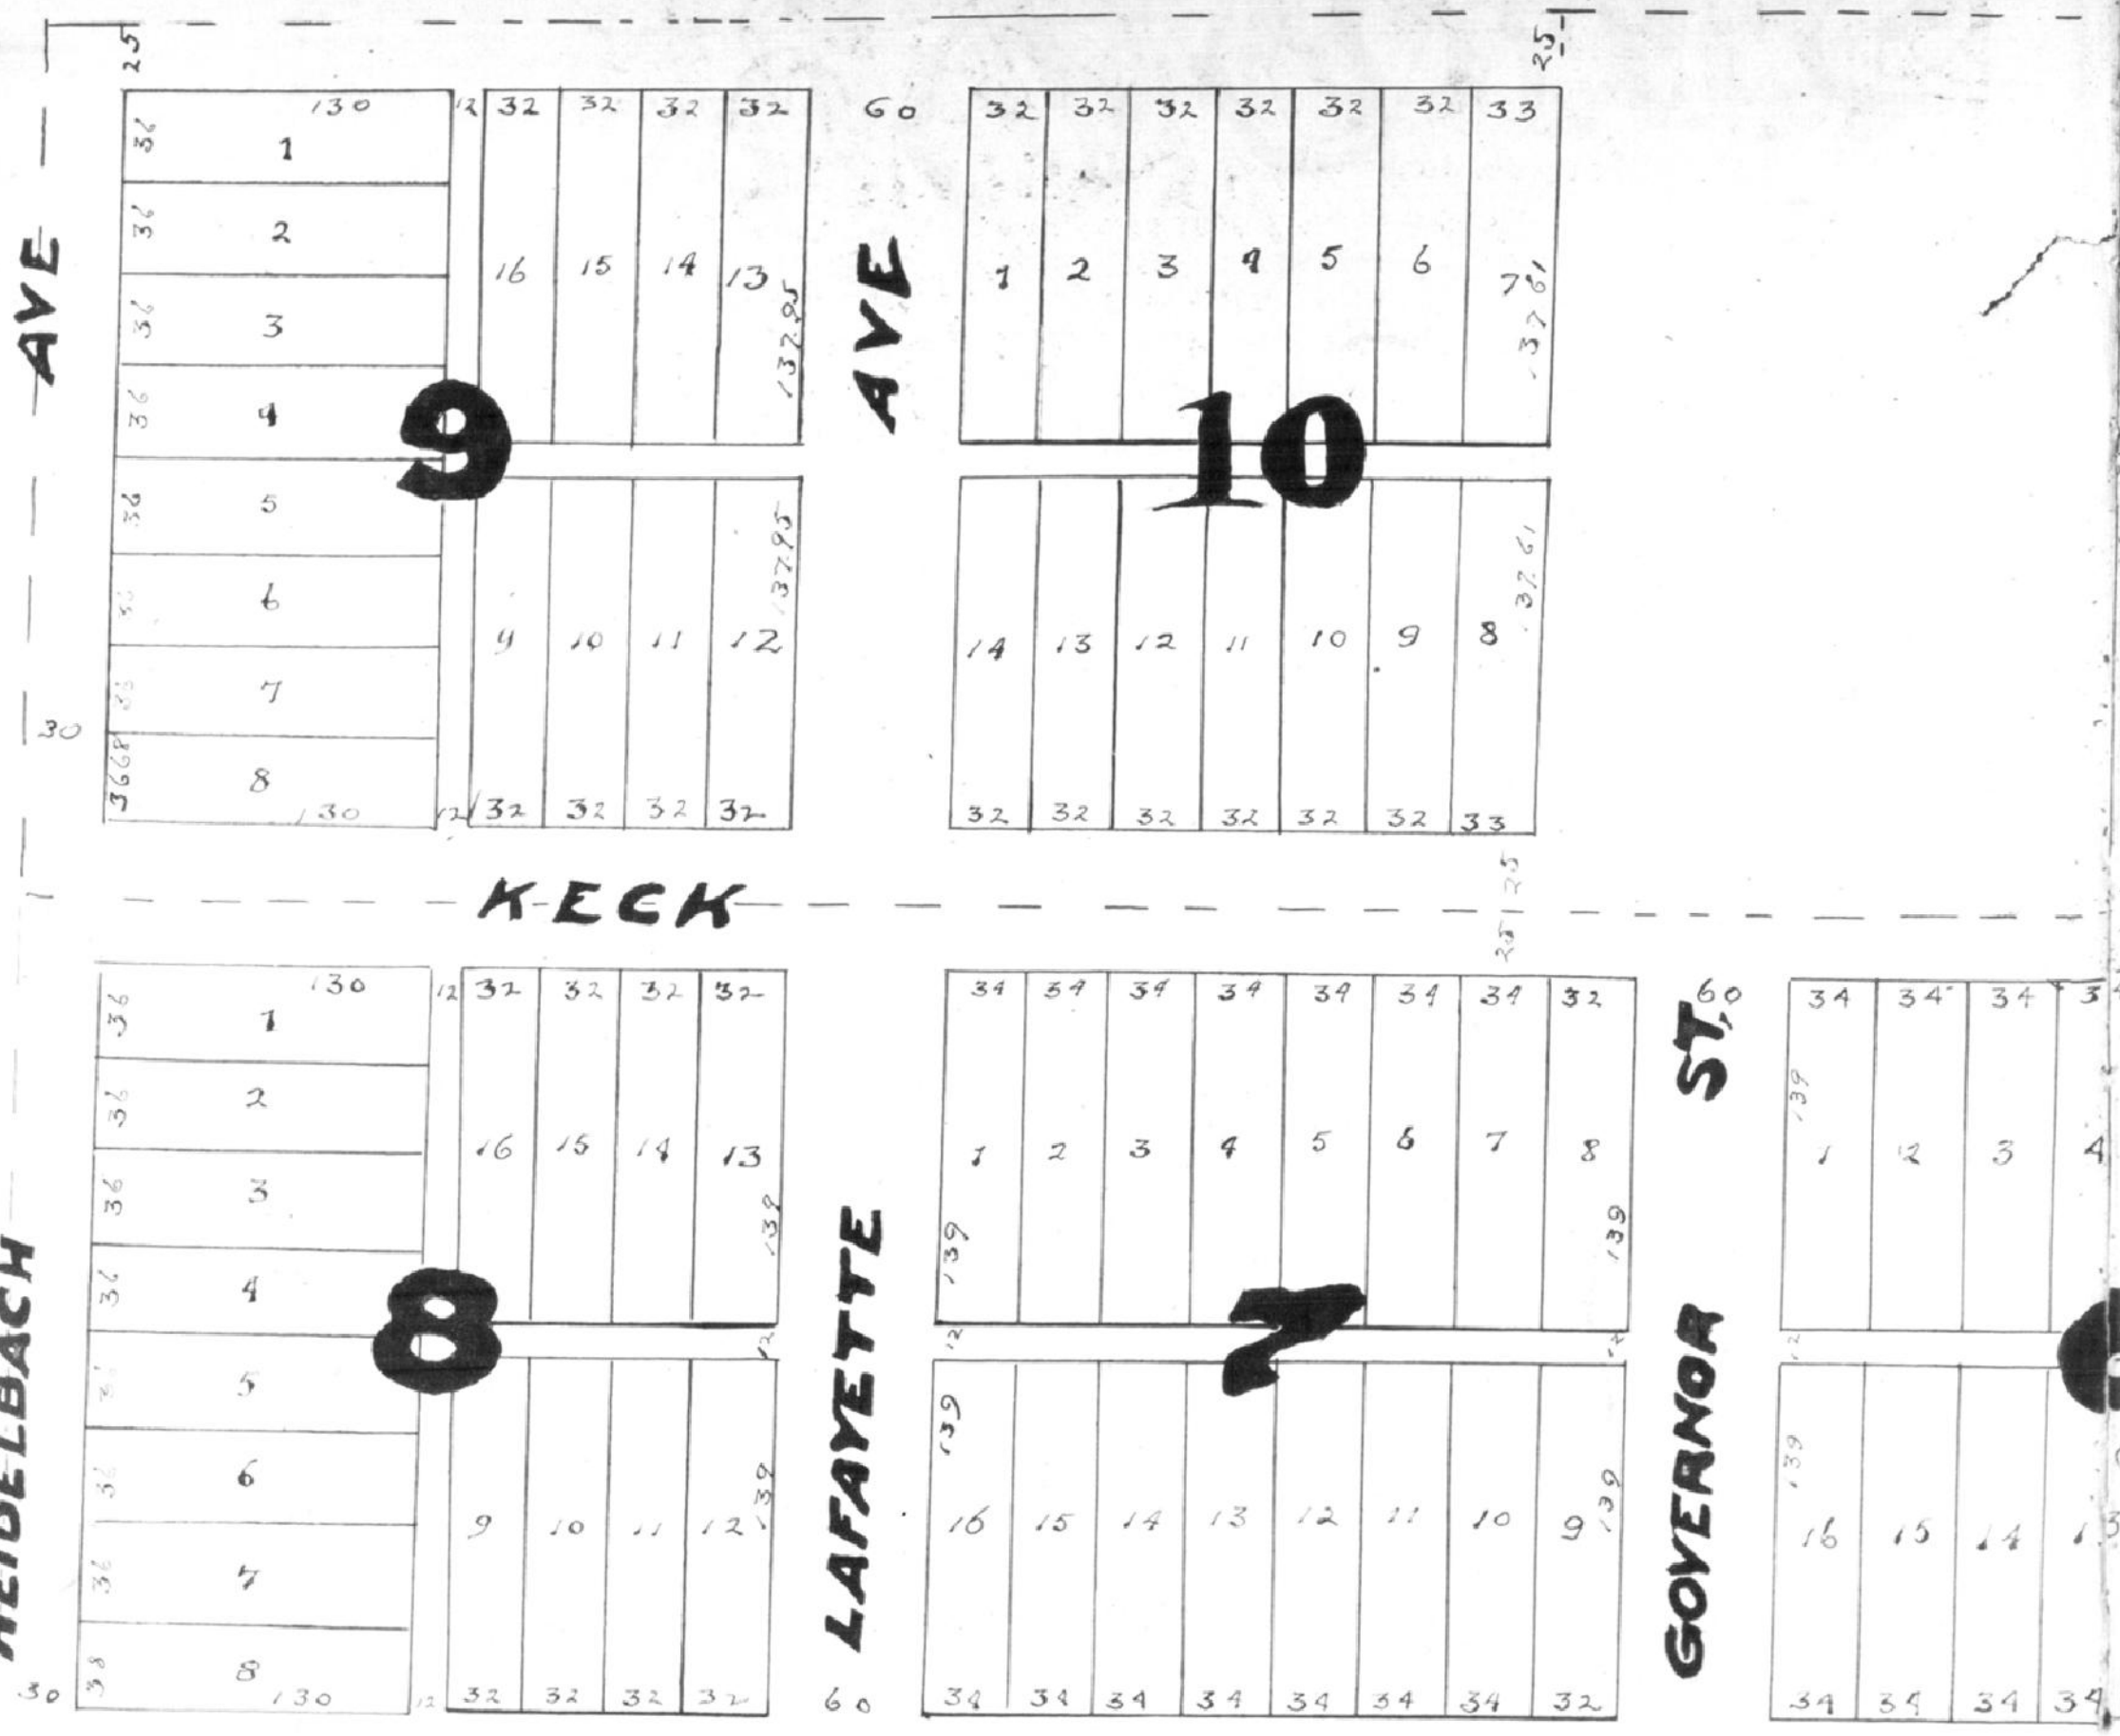

State of Indiana } SS
Vanderburgh County }

Before me the undersigned a notary public in and for Said County & State personally appeared the within named Henry G Dreier proprietor thereof and acknowledged the execution of this plat

Witness my hand and notorial Seal this 12 day of Nov 1912

My commission expires Mch 6 1914

A C Richardson
Notary Public

SEAL

BOARD OF PUBLIC WORKS
DEC 12 1912
EVANSVILLE IND

J C Stinkelman
S G Rickwood
Edward Schmitt

Scale 60 ft per inch
Jas D & M S Saunders
Civil Engineers & Surveyors
Evansville Indiana

NORTH-PARK

An addition to the City of EVANSVILLE

as laid out by the proprietor thereof on Blocks 5, 6, 7, 8, 9, & 10 all in Lantis Subdivision of Lots 43, 44, 45, 46, 49, 50, 52, & 53 in Richards Subdivision of lots number 10. 13. 14. 17. 19. 21. 22. & 30 in Maxwells Subdivision of the south half of Section 17 and the South East Quarter of the South East Quarter of Section 18 Town 6 South Range 10 west according to the recorded plat thereof Recorded in book I page 220 of the records of plats of Vanderburgh County Indiana, also Block number 4 of said Lantis Subdivision excepting 75 feet taken from the west end of the North half of said block and extending of the same width from Reis Avenue to the alley in the rear of said tract. also that part of Block 3 in said Lantis Subdivision bounded as follows begining on the corner of Rowley Street and Maxwell Avenue running thence west 95 feet along said Maxwell Avenue thence north to the alley 140 $\frac{59}{100}$ feet thence East along said alley to Rowley street 95 feet. thence South along Rowley Street to the place of Begining

Numbers and dimensions of lots and blocks width of Streets and alleys with the names of Streets are as shown on plat below

Henry E. Dreier

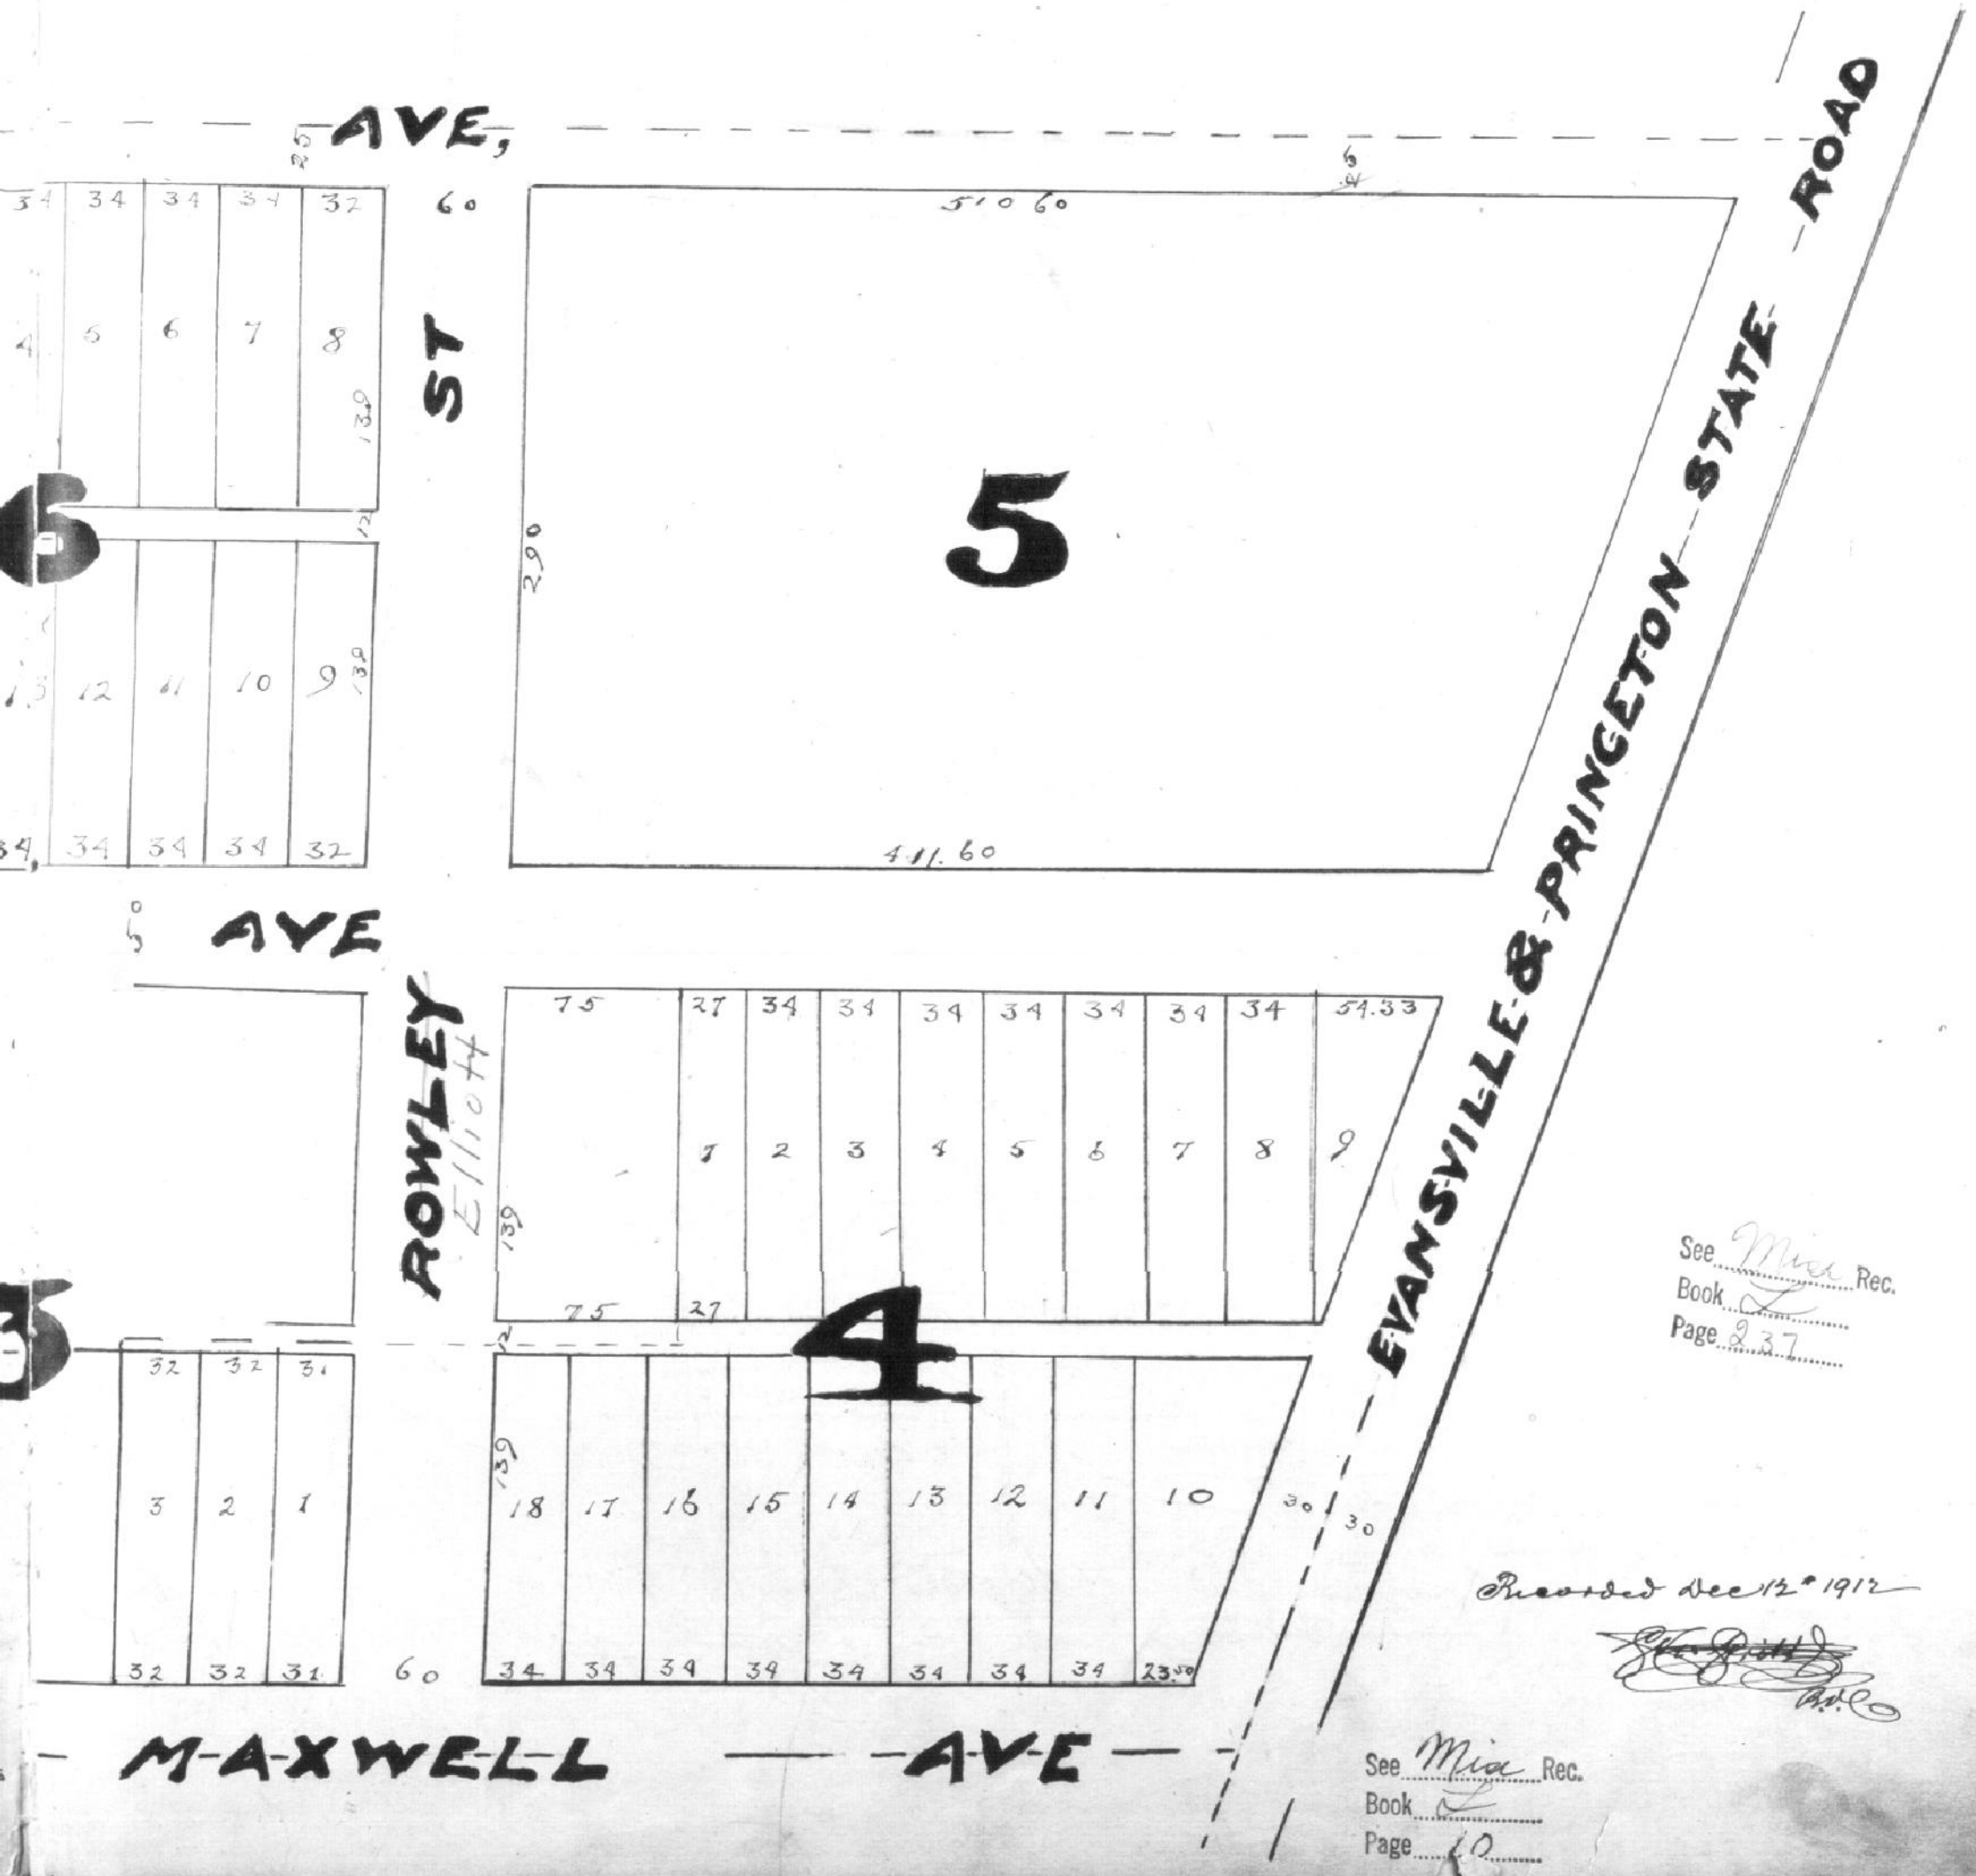

Misc Record 7 pg 502 - 60 - 15232

Release or Reversionary or Reentry Restrictions

May 11-1960 Misc Record 8 pp 81 - 60-21769 7/18/60