
250 Oregon Place

PLAT
of
OREGON PLACE

as Laid out by Louise. M. Polsdorfer
on part of the North East Quarter of Section 19 Township 6 Range 10 West

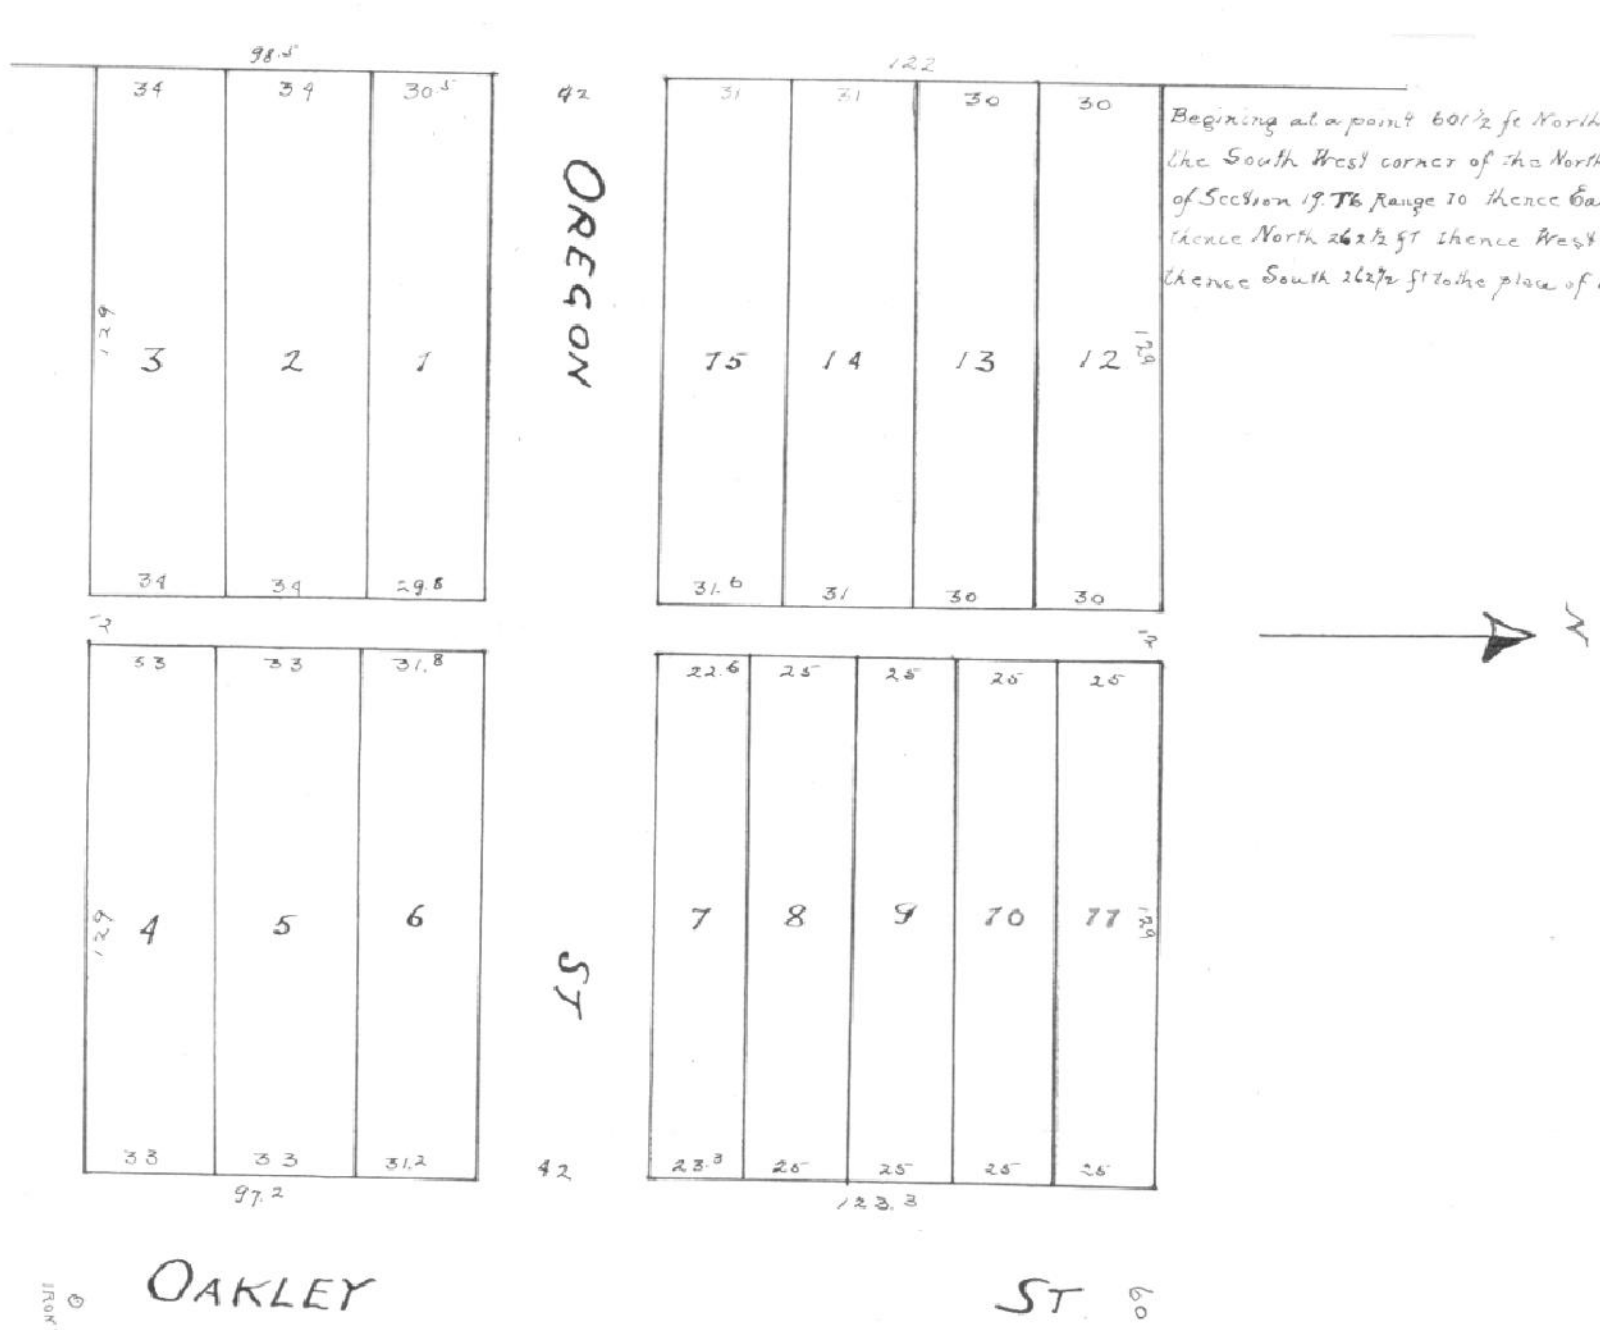

Beginning at a point 601½ ft North of the South West corner of the North East Quar of Section 19 T6 Range 10 thence East 330 ft thence North 262½ ft thence West 330 ft thence South 262½ ft to the place of beginning.

State of Indiana
Vanderburgh County } SS

Before me the undersigned a Notary Public in and for the aforesaid County and State personally appeared Louise M. Polsdorfer and acknowledged the execution of this Plat

Louise M. Polsdorfer

SEAL

Witness my hand and Notarial Seal
this 12th day of December 1912

Wm J. Muensterman
Notary Public

My commission expires
April 10. 1914

BOARD OF PUBLIC WORKS
DEC 14. 1912
EVANSVILLE IND

J E. Stickelman
S G Dickerson
Edward Schmitt

Recorded Dec 18th 1912

For easement Applying to Lot Pt 4
See Deed Drawer 5 card 7001