Koch Heights

as laid out on part of the South West Quarter of the South West Quarter of Section 14 Town 6 S Range 11 W.
Described and as follows to wit: Commencing at a Stone at the Intersection of the Center line of the Road known as the Red Bank Road and the East line of the above Quarter Quarter Section which Stone is 695 South of the North East Corner of the South West quarter of the South West Quarter of Section 14 T 6 S Range 11 West running thence South 82° West 719 40/100 feet thence South 8° East 35 feet thence North 14 1/4° West along the Center of the Said Road 187 50/100 feet thence North 76 3/4 °/100 East 200 00/100 feet thence South 8° East 35 feet thence North 82° East and parallell to the Red Bank Road to the East line of the Quarter Quarter Section thence South on said line to the Place of beginning, dimentions of lots and widths of Streets and alleys as shown on plat.

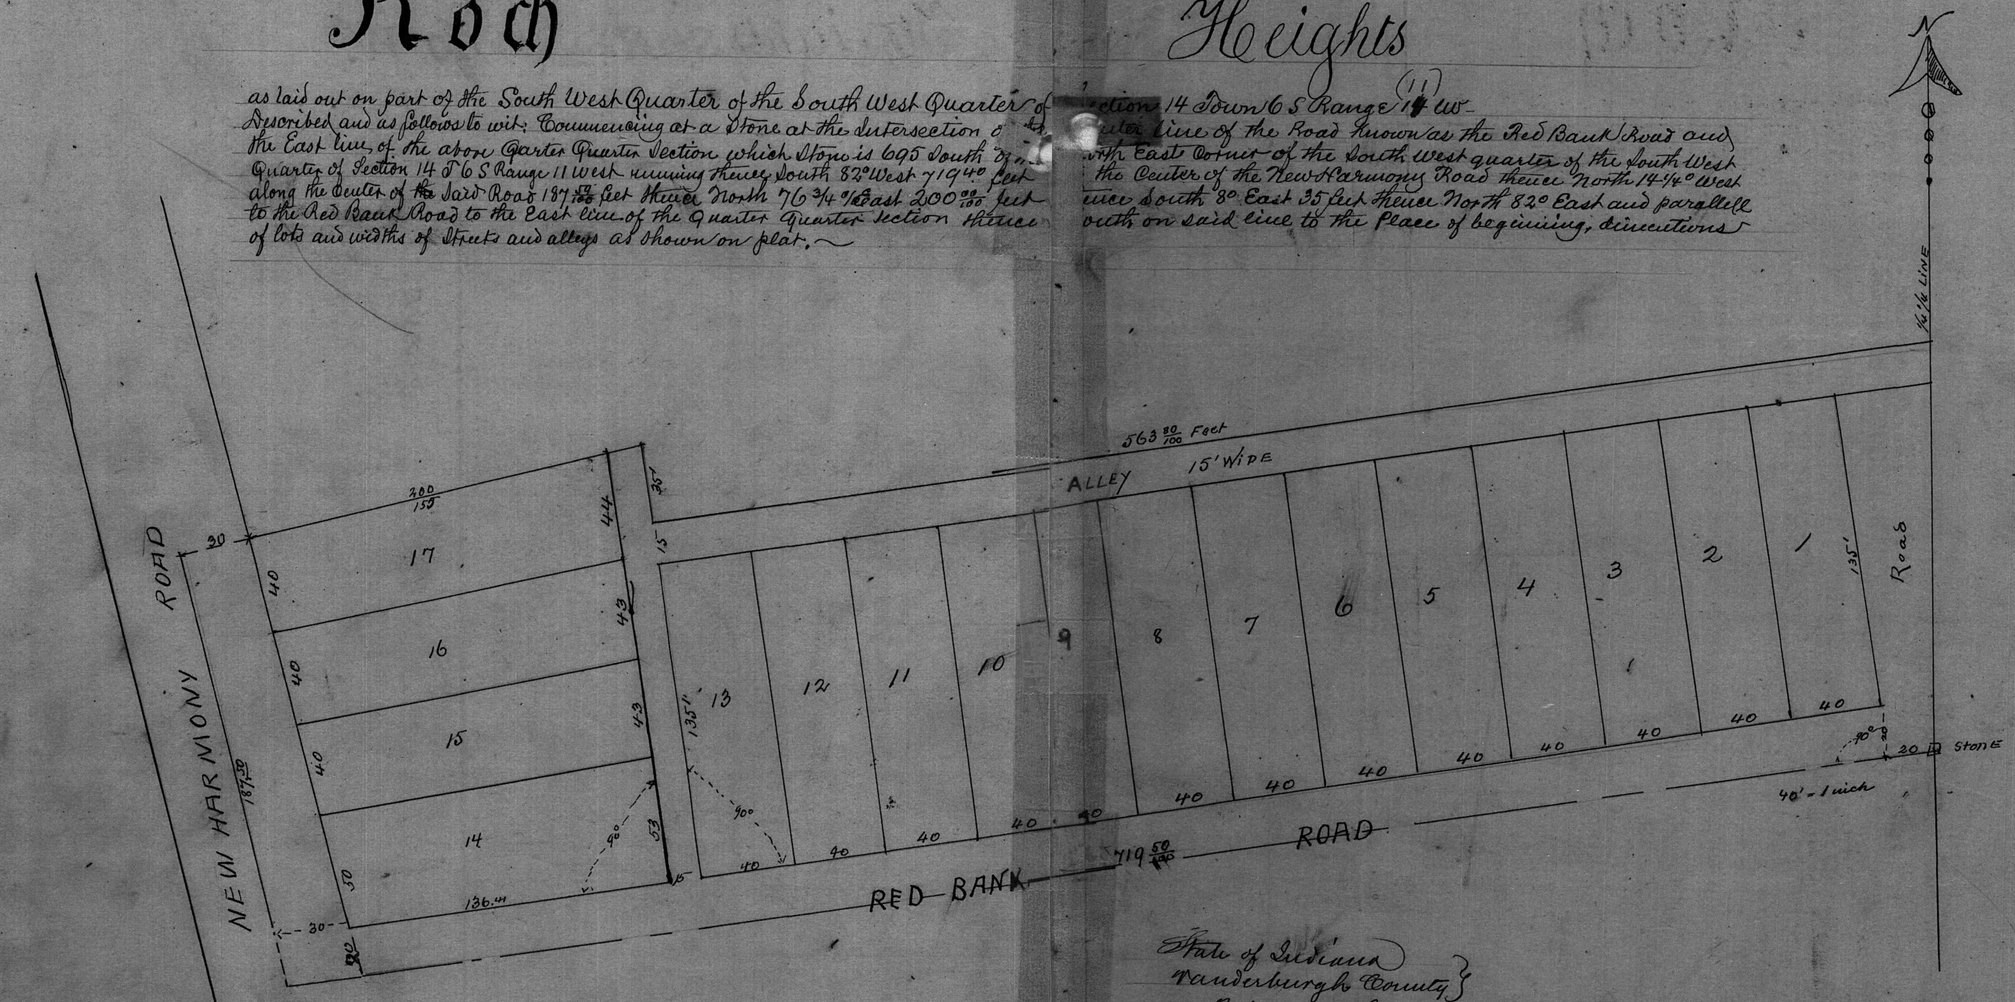

State of Indiana
Vanderburgh County }

Before me the undersigned a Notary Public in and for said County and State personally appeared the owners and acknowledged the execution of the above Plat
Witness my hand and Notarial Seal this 21 day of March 1913

James F Cutler
Notary Public

Seal

My Commission expires Dec 31. 1914

We the undersigned owners of the lots and lands included therein, do hereby acknowledge the execution of the above Plat this 21st day of March 1913

Andrew Koch
Chas E Sorenson
Fred W Stoermer
Rudolph Sr Roedel
George Moser
Emma M Waterman

Board of Public Works
Mar 22 1913
Evansville Ind

J E Stickelmann
S. G. Rickwood
Edward Schmitt

Recorded March 22d 1913

[signature] R.V.C.