Scholz & Nolan's Subdivision

of Lots No 6. 7. 8. and 9 in Block No 1. and Lots No 1. 2. 3. 4. and 5 in Block No 2
of Scholz & Nolan's Enlargement, an Addition to the City of Evansville

Waverley Land Co
by Chas J Scholz Pres't
John J Nolan Secy

Seal

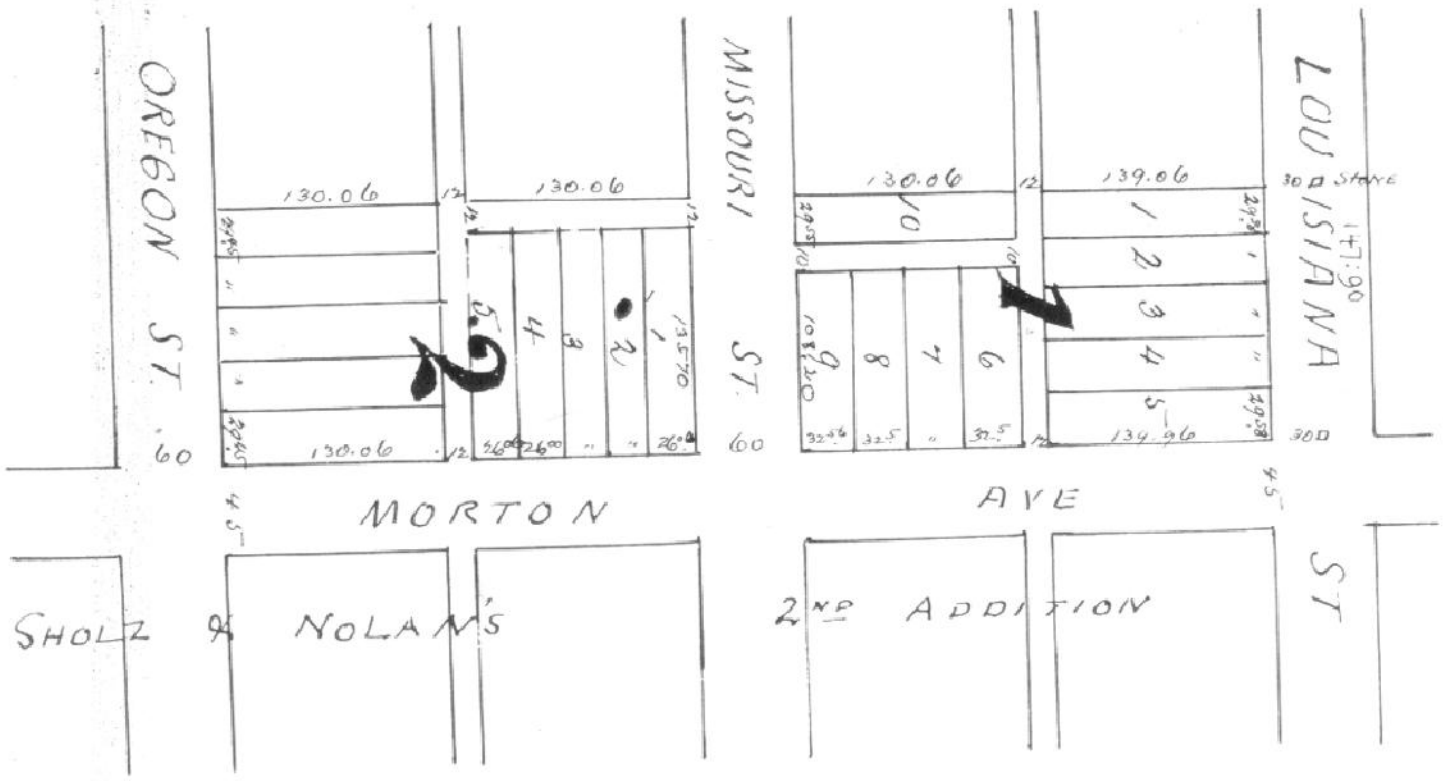

Board of Public Works
Jul 5. 1913
Evansville Ind.

J E Stickelman
J. G. Rickwood
Edward Schmidt

State of Indiana
Vanderburgh Co } ss

Before me the undersigned Notary Public in and said County and State personally appeared the within named Waverley Land Co by Chas J Scholz Pres't and John J Nolan Secy and acknowledged the execution of this plat
Witness my hand and notarial seal this 3d day of July 1913
My Commission expires Aug 26. 1914

L A Althoff
Notary Public

Seal

Recorded July 21. 1913

Chas E. Pritt
R.D.