Maple Heights

a
Subdivision of
Blocks 1 & 2
H. A. MANNS ADD

Dimension of Lots with numbers thereof and widths of Streets and Alleys also names of Streets unless shown of plat.

Joseph A Myers

State of Ohio
Trumbull County } ss


Before me the undersigned a Notary Public in and for said County and State personally appeared the within named J Arthur Myers Proprietor and acknowledged the execution of this plat
Witness my hand notarial seal this 27th day of Sept. 1913.

Florence E Thome
My Commission Expires Mar 24. 1917.

Board of Commissioners
Sept 27 1913
Evansville Ind.

J E Nickelman
S V Rickwood
Edward Schmidt

Recorded Sept 29th 1913

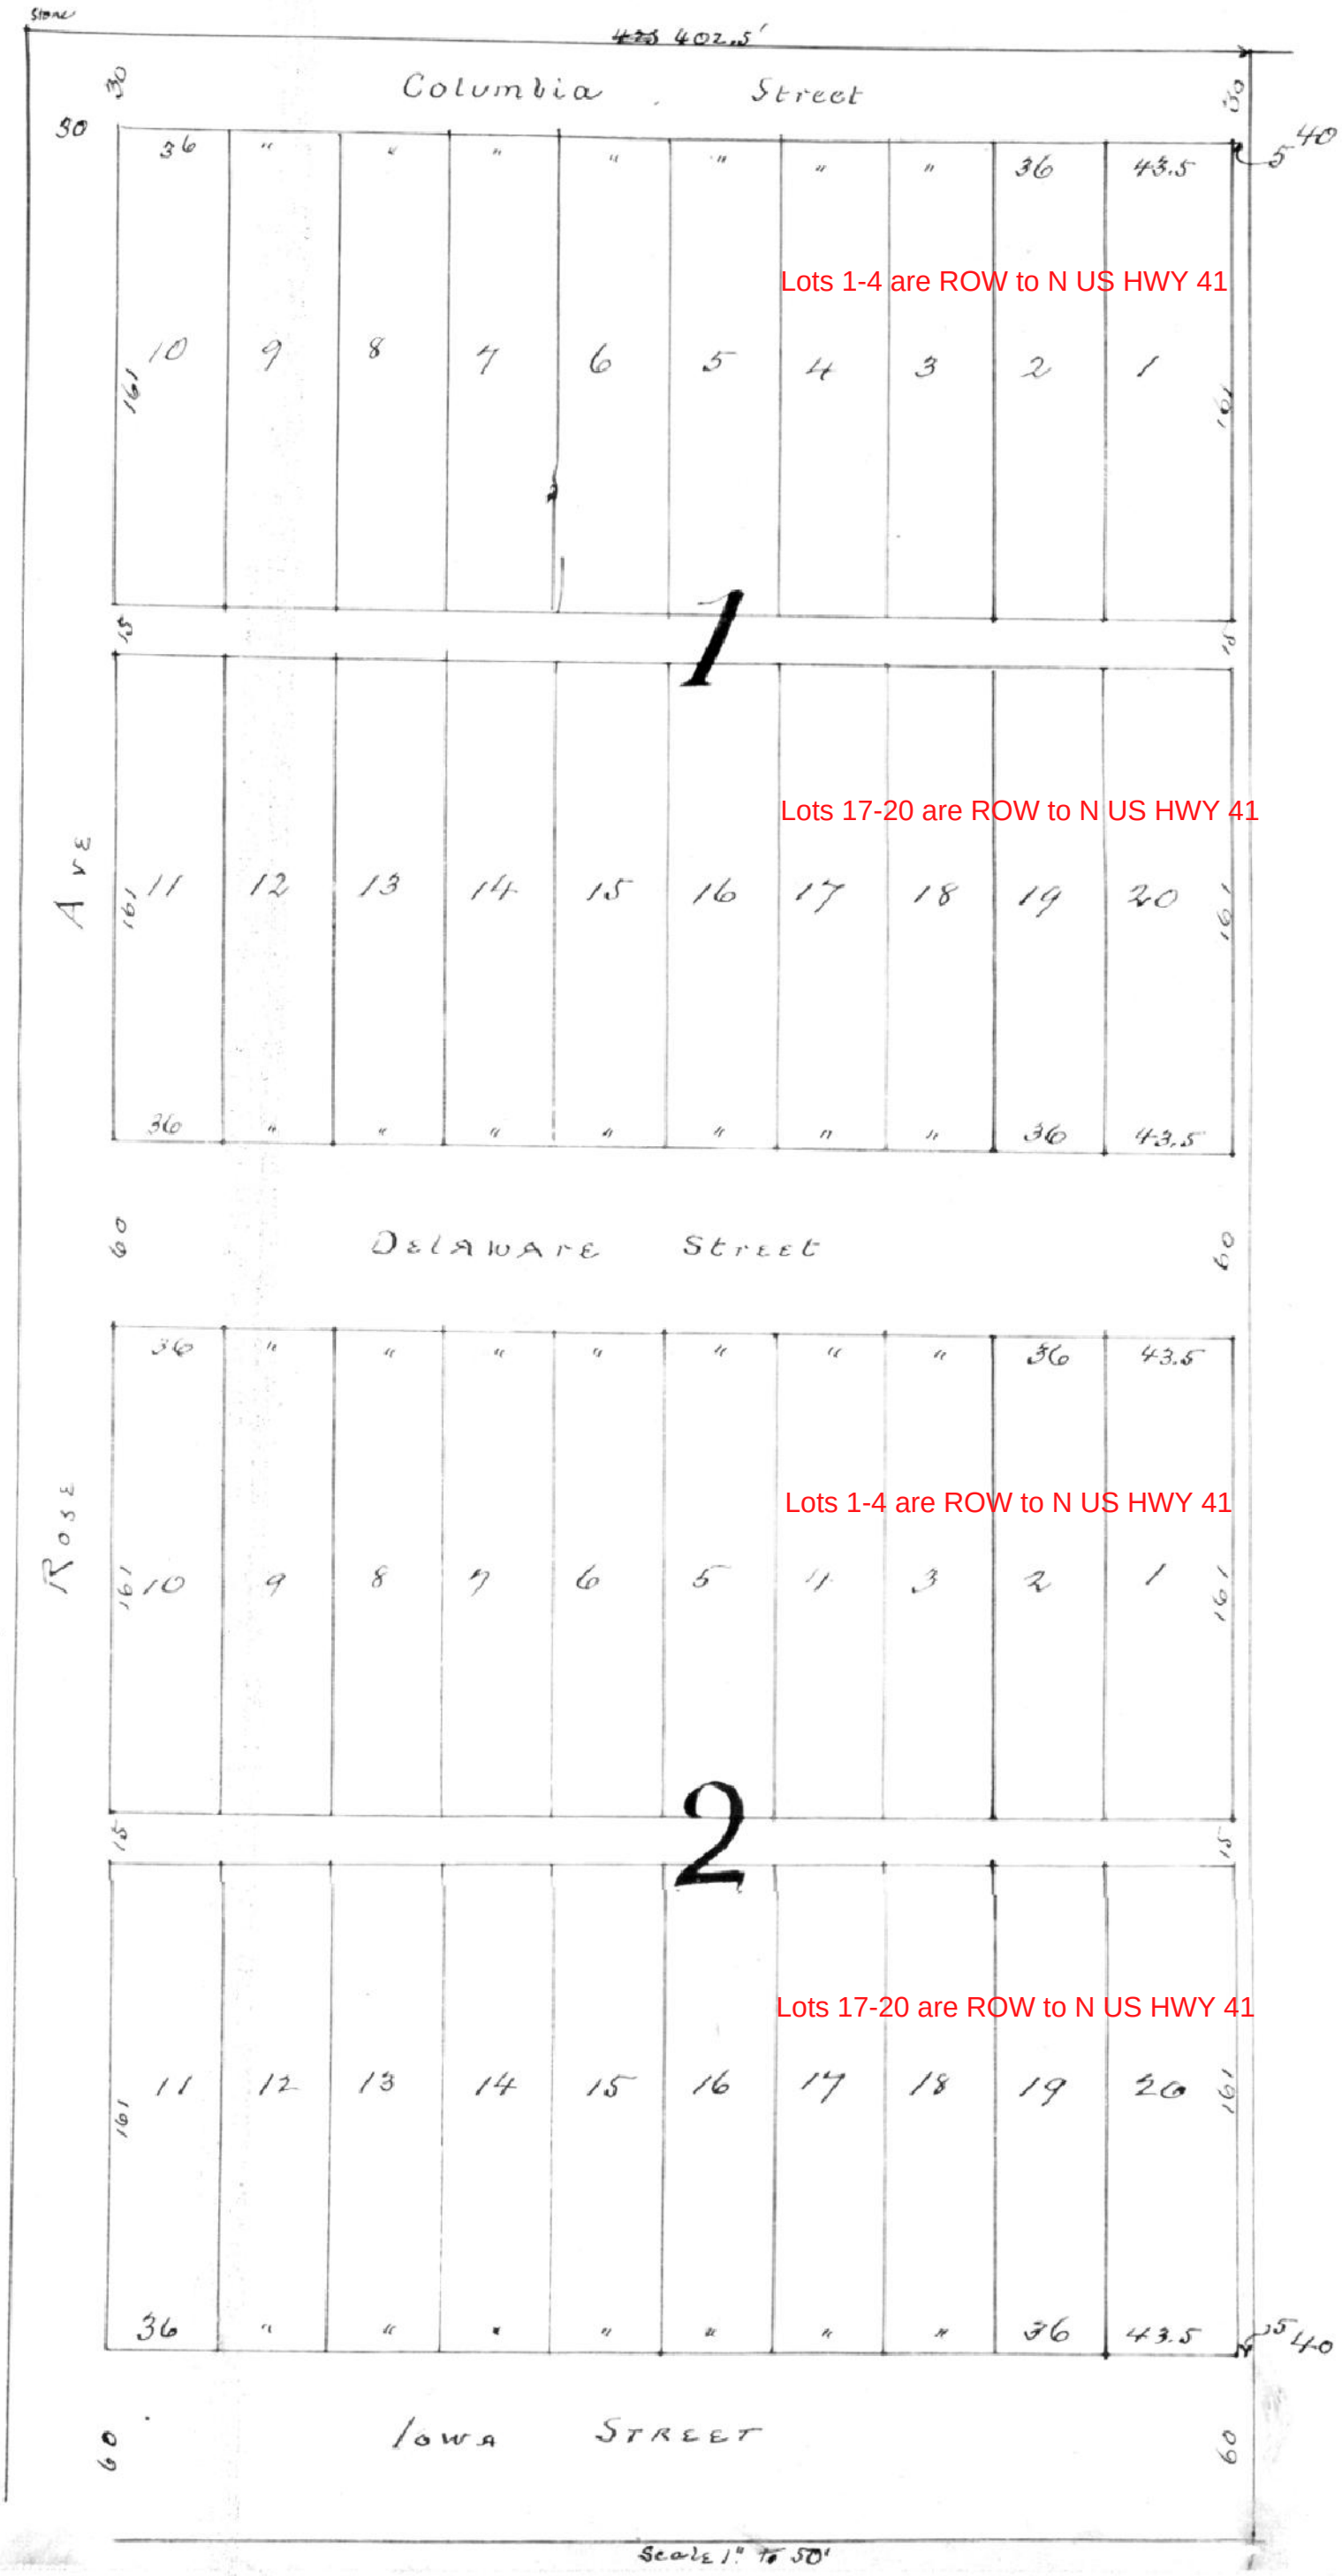

Lots 1-4 are ROW to N US HWY 41

Lots 17-20 are ROW to N US HWY 41

Lots 1-4 are ROW to N US HWY 41

Lots 17-20 are ROW to N US HWY 41