
Scholz & Nolan's Resubdivision
of Lots No 1. 2. 3. 4. & 5 in Block No 2.
of Scholz & Nolans Enlargement of the City of Evansville, Ind.

Corp Seal

Waverley Land Co
by Chas J Scholz President
by John J Nolan, Secretary

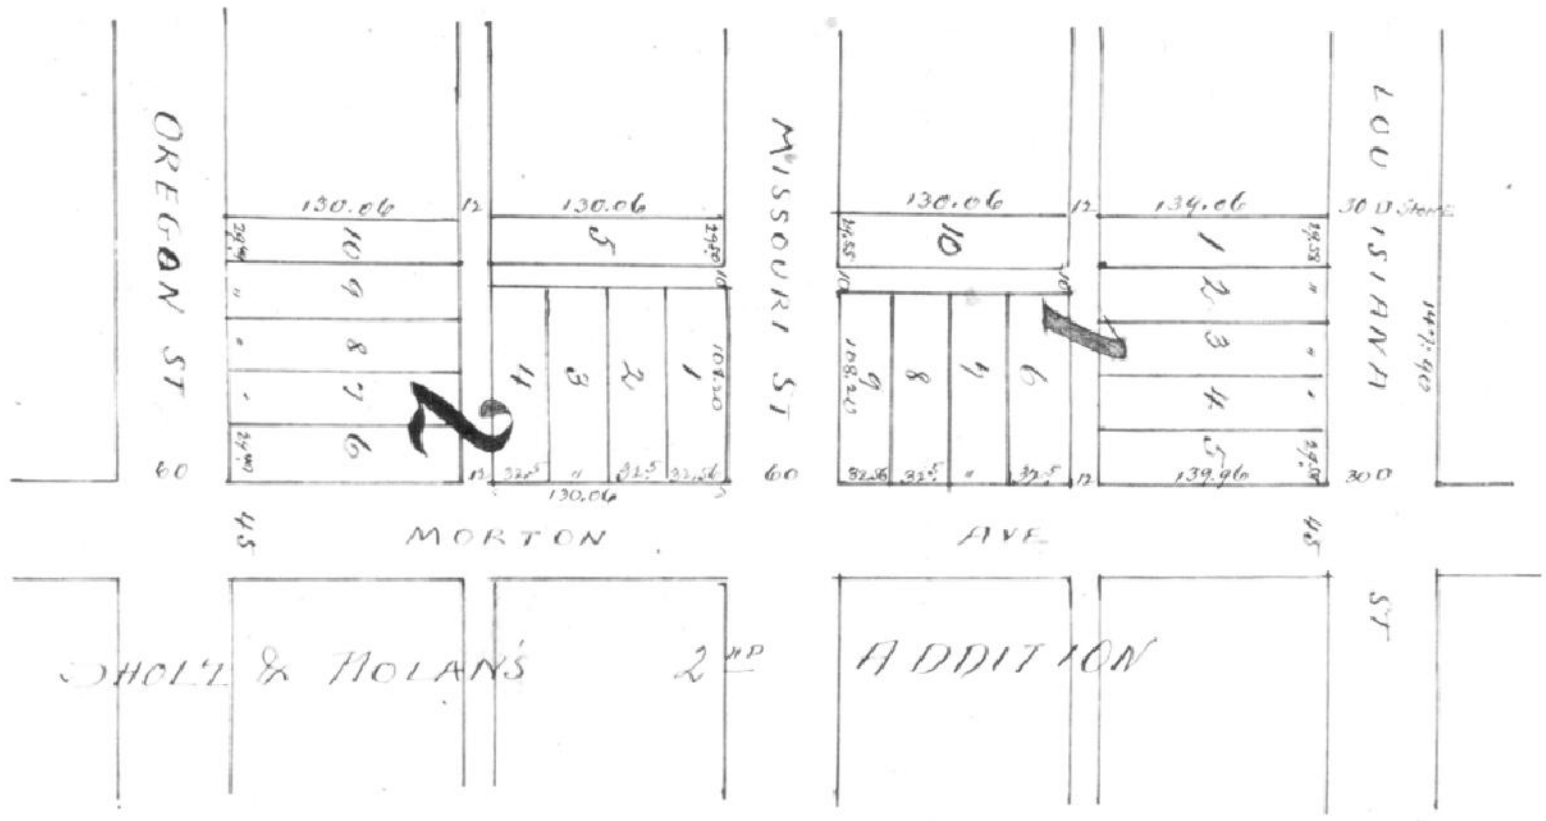

State of Indiana }ss
Vanderburgh County }

Before me the undersigned a Notary Public in and for said County and State personally appeared the within named Waverley Land Co, by Chas J Scholz President and John J Nolan Secretary and acknowledged the execution of this Plat.
Witness my hand and ~~official~~ Notarial Seal this 20th. day of January 1914

My Commission expires
August 26, 1918

Seal

H A Ashhoff
Notary Public

Board of Public Works
Feb 7 1914
Evansville Ind.

E B Oslage
Harvey Herndon
Harvey C Weber

Recorded Feb 7th 1914

~~Geo Smith~~ A.C.