Bayard Place

An addition to the City of Evansville as laid out by the proprietors thereof on part of Lot 12 in Shanklins Subdivision of the South West Quarter of Section 28 Township Six (6) South, Range Ten (10) west described and bounded as follows to wit:
Commencing at the North west corner of Lot 12 extending thence east on the north line of said Lot 495 feet, thence South 155 feet, thence West 165 feet thence South 175 feet thence West 330 feet to the West line of Lot 12 thence north along said West line 333 feet to the place of beginning
Width of Streets and Alleys numbers and dimensions of Lots are as shown on plat below


John J Davis
Mary M Davis

State of Indiana } SS
Vanderburgh County }

Before me the undersigned a Notary Public in and for said County and State personally appeared the within named John J Davis and Mary M Davis his wife proprietors thereof and acknowledged the execution of this plat
Witness my hand and notarial seal this 11th day of February 1914.

Clara Kochne
Notary Public

My Commission Expires
July 1 1915

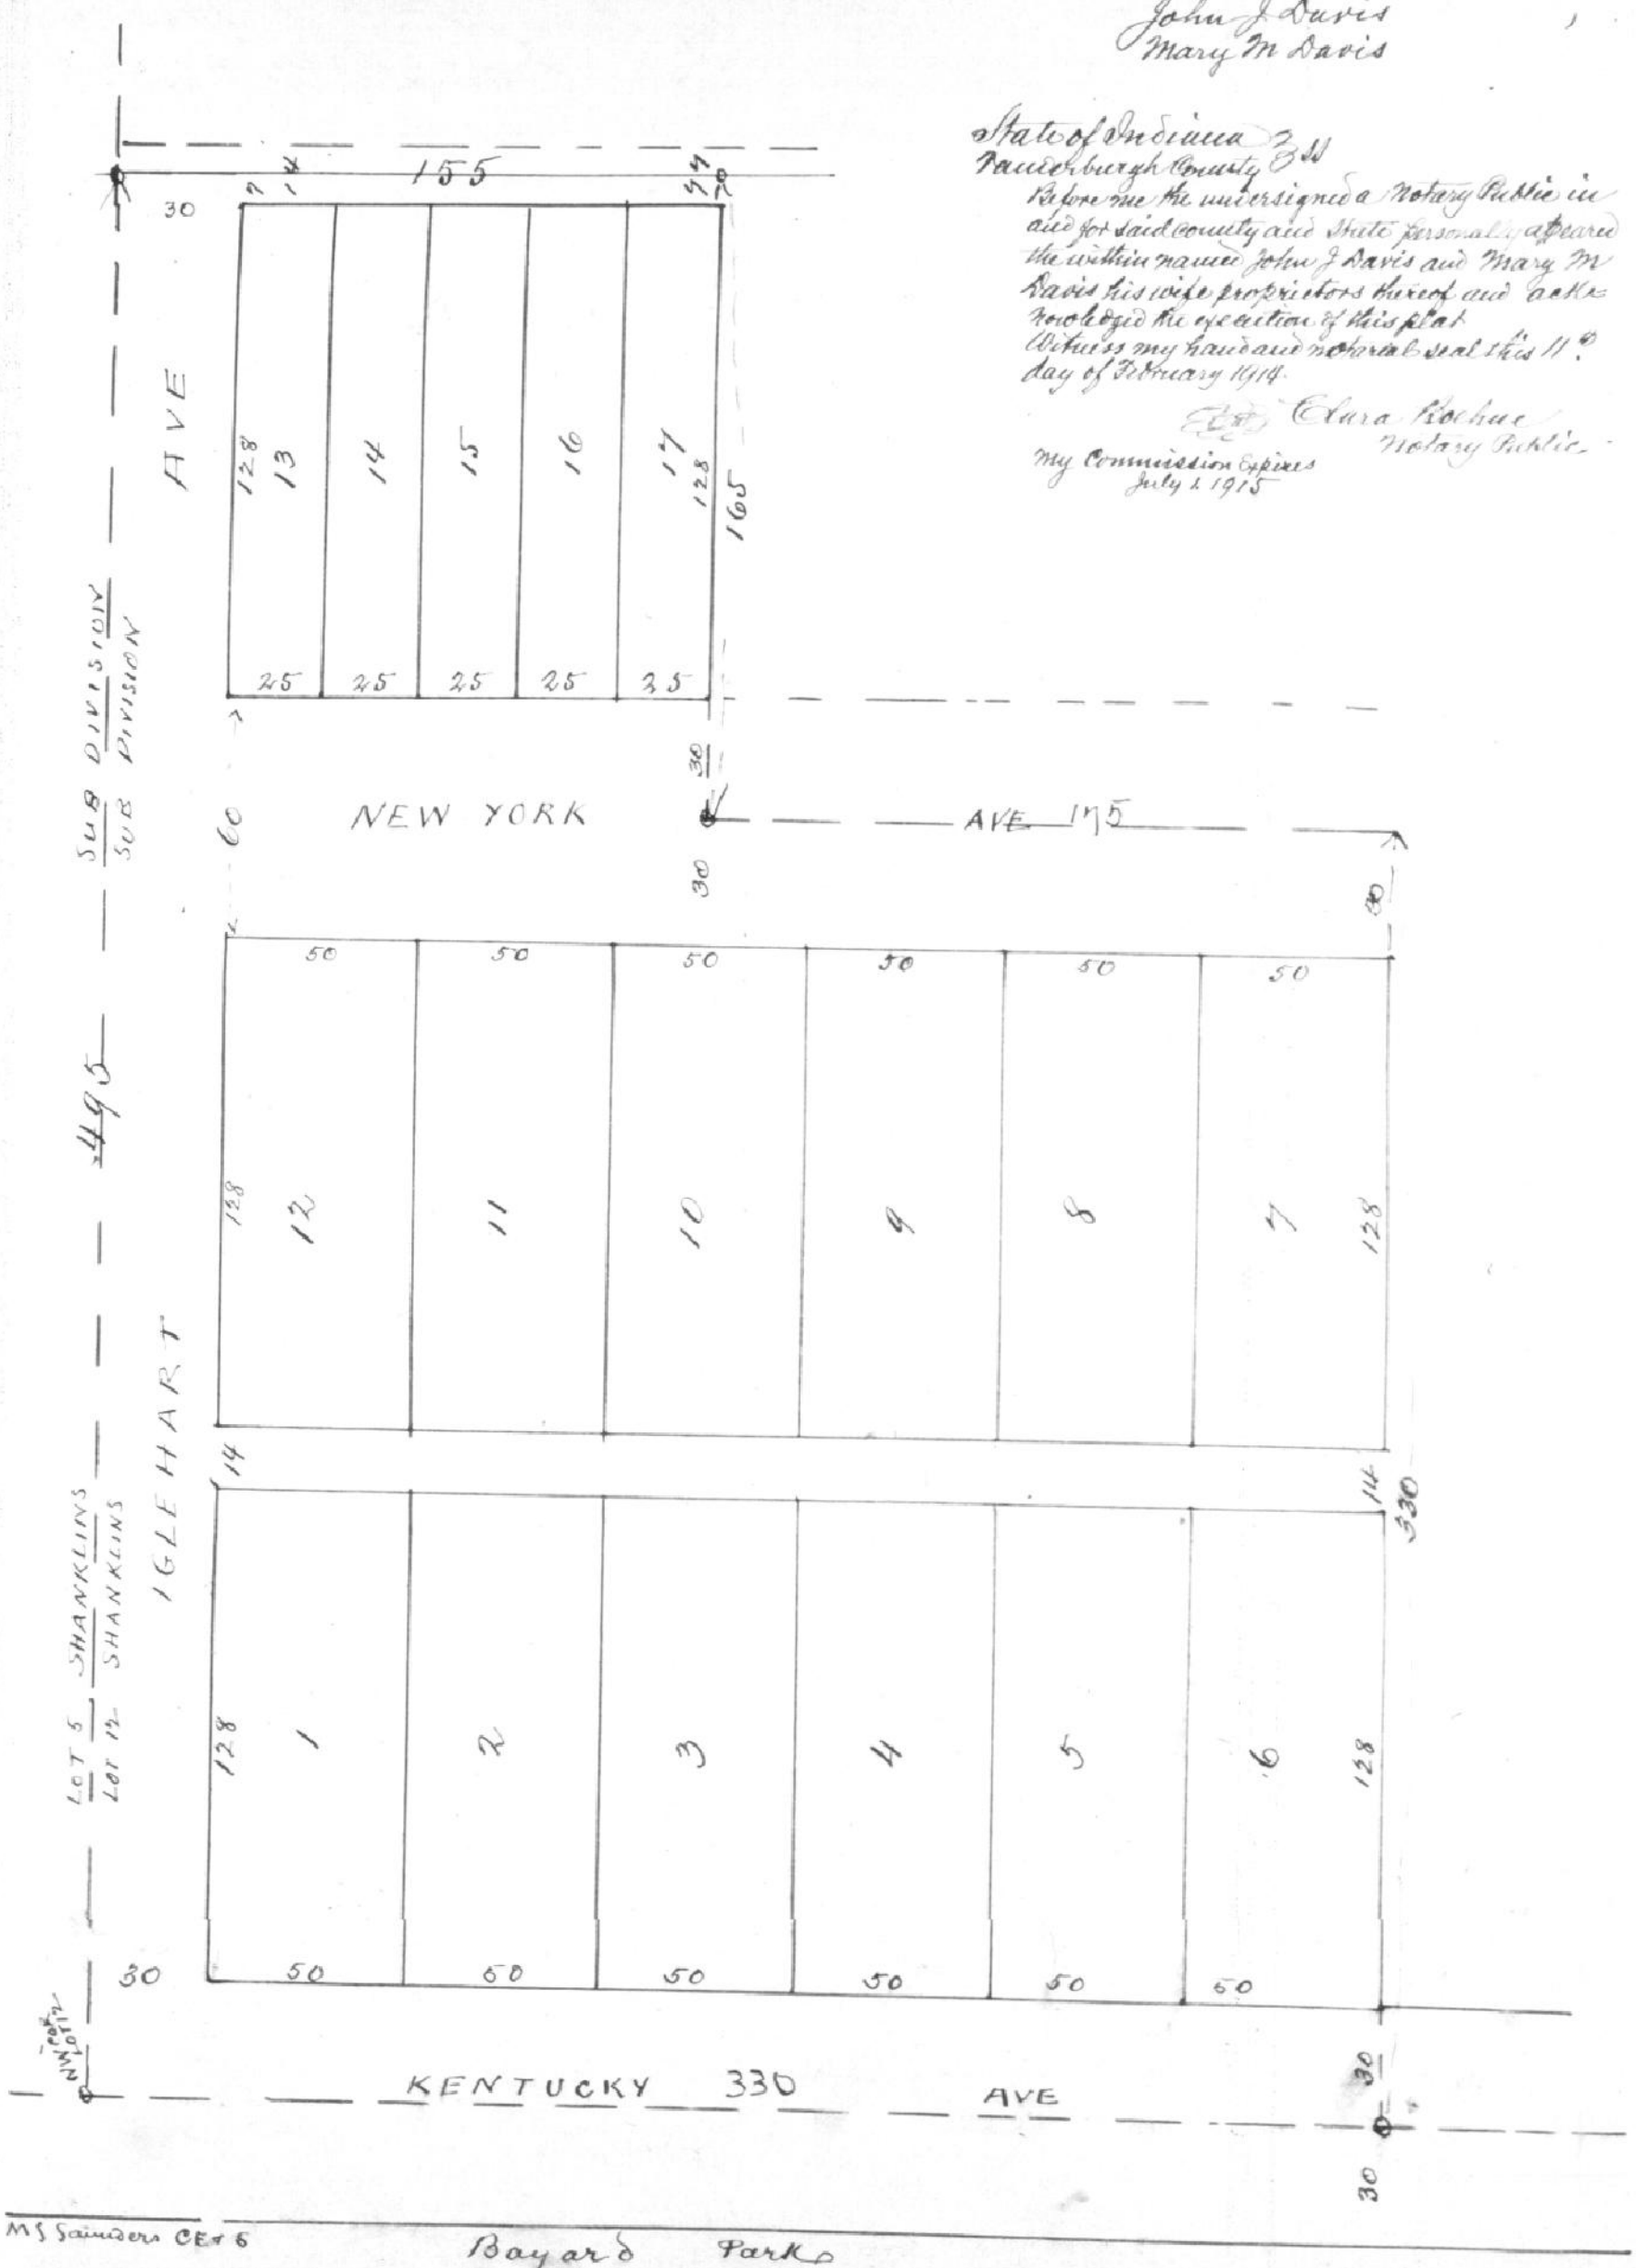

Board of Public Works
Feb 11. 1914
Evansville Ind
E B Ortlage
Harvey Heredon
Harvey E Weber

M J Saunders CE & S

Bayard Park
city of Evansville

Recorded Feb 11. 1914

R.D.