Mahla - Anne - Place.

An Addition to the City of Evansville as laid out by the Brentano Investment Co. upon parts of lots No 2 & 3 Subdivision of SE Quarter of the NE Quarter Section No. 13 Township 6. South Range 11 West described as follows to wit: Commencing at the North West Corner of lot 204 Hyde Park running thence East 325 feet, thence North approximately 1025 feet to Pigeon Creek, thence along said Creek in a Northwestern direction approx. 350 feet, thence South approx. 1165 feet to the place of beginning

S L Ichenhauser
Vice Presid Brentano Investment Co

Evansville Ind
May 8 1913
Board of Public Works

J E Stickelman
S G Rickwood
Edward Schmitt

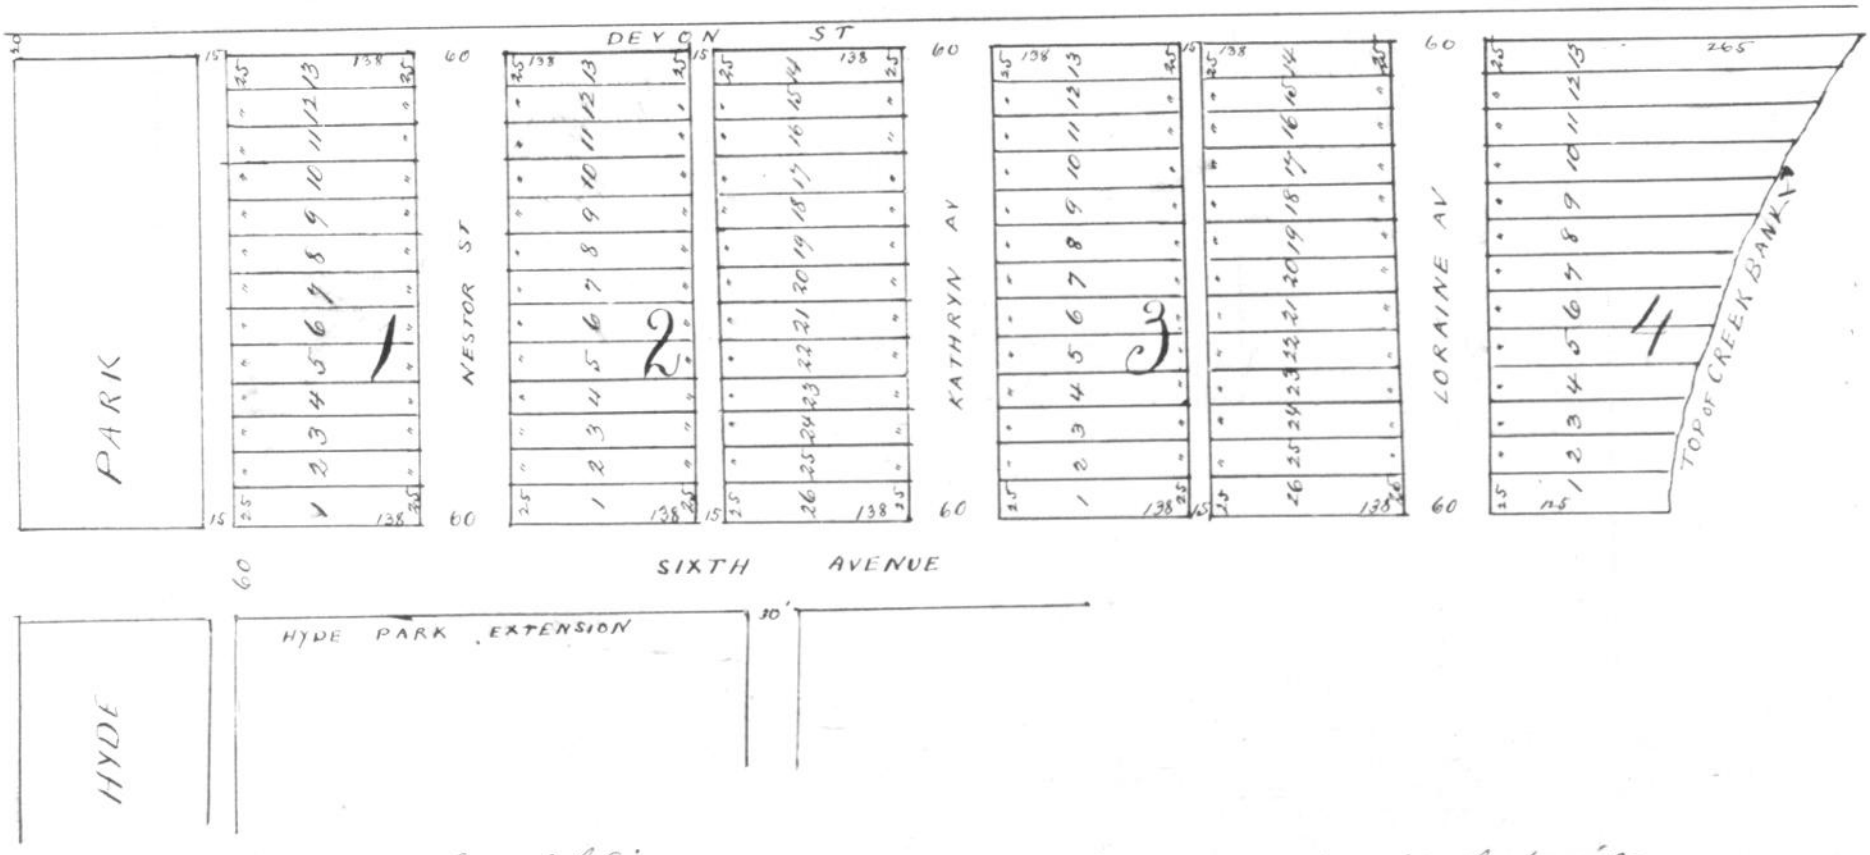

State of Indiana
Vanderburgh Co } ss Before me the undersigned a Notary Public in and for the aforesaid County and State this second day of May 1913 personally appeared S L Ichenhauser and acknowledged the execution of the above plat. Witness my hand and notarial seal this 2nd day of May 1913

My Commission expires Nov 15-1916 Esear Louis F Kraft Notary Public

Recorded April 11th 1914

[signature] R.V.C