Hebron Heights

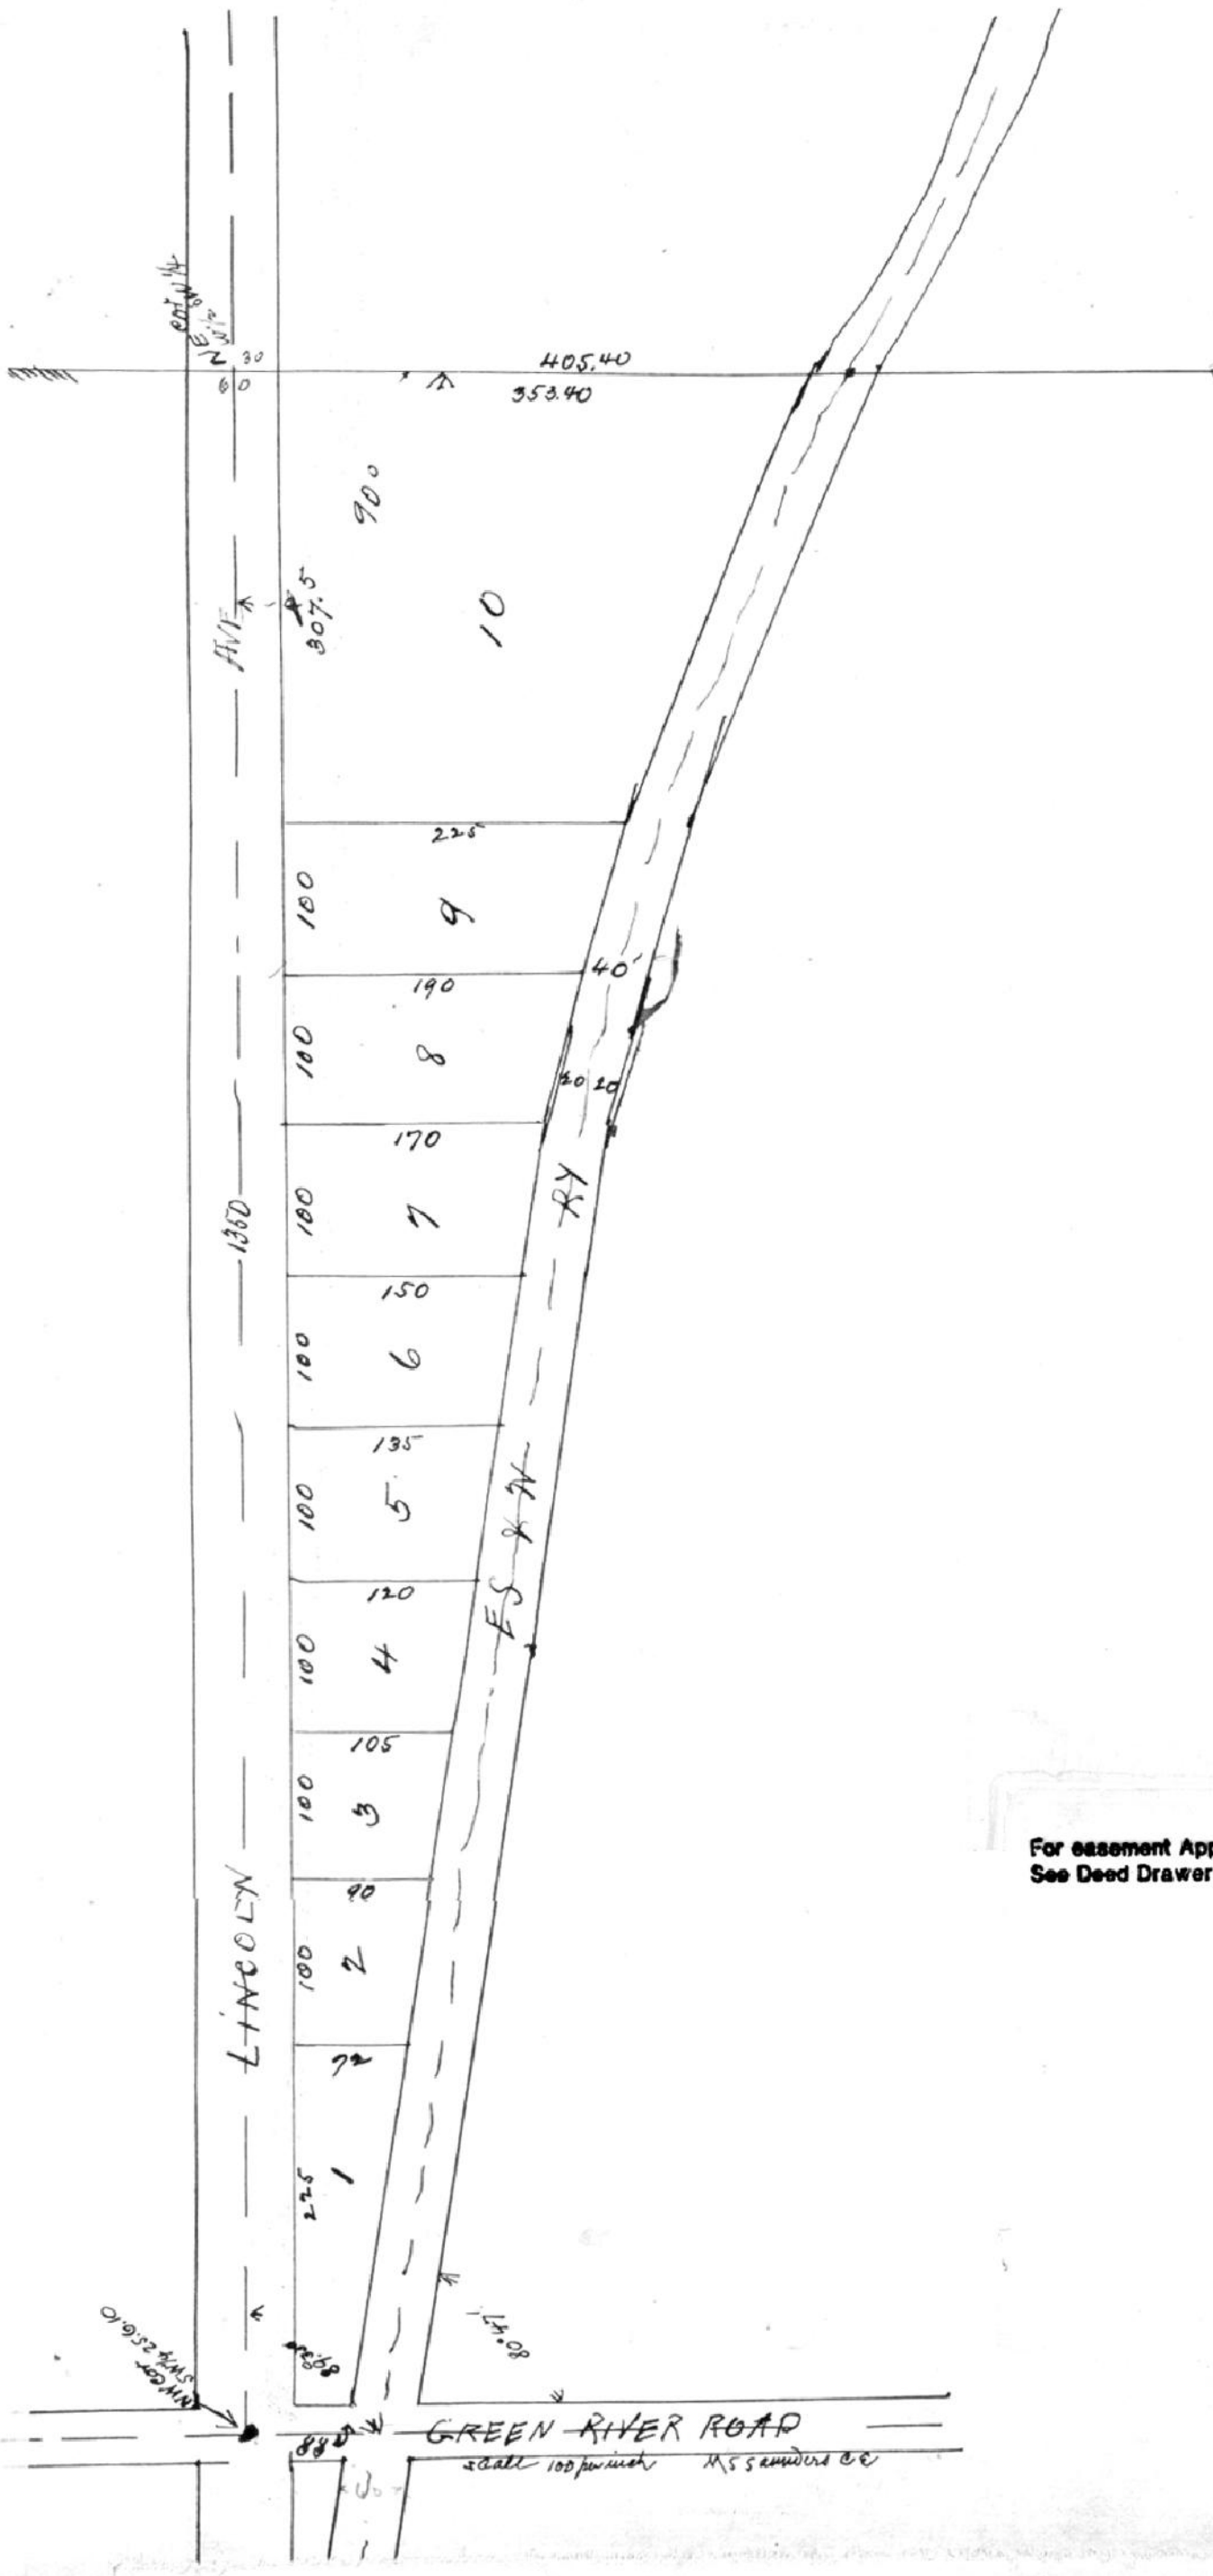

as laid out on part of the West ½ of the South West Quarter of Section 25 Township 6 South Range 10 West described as follows

Commencing at the North West Corner of the West Half of the South West Quarter of the above mentioned Section Township and Range extending thence East along the North line of said Quarter Section 1350 feet to the North East Corner of the East half of the South West Quarter. South along the East line of said half Quarter Section to the North line of the Right of Way of the E S & N Railway thence North westwardly along said north line to the west line of the South West Quarter of Section 25 thence North on said West line to the place of beginning.

American Trust & Savings Bank
By Marcus J Sonntag President

State of Indiana } SS
Vanderburgh County }

Before me the undersigned a Notary Public in and for said County personally appeared the American Trust & Savings Bank Guardian for the minor heirs of Joseph Schofield - through Marcus J Sonntag its President and acknowledged the execution of this Plat

Witness my hand and notarial Seal this 24th Day of July 1914

Miller Worthington
Notary Public

My commission expires
Nov 6. 1917

Seal

Approved
July 25-1914
Board of Public Works
Evansville, Ind
E B Ostage
H Herndon
H C Weber

Recorded July 29th 1914

J. H. Trout Rec'd

For easement Applying to Lot Pt 3 + Pt 10
See Deed Drawer 12 card 8477

For easement Applying to Lot Pt 10
See Deed Drawer 10 card 8644

Restrictive Covenant
See Misc Dr 3 Cd 279
Instr# 96-32145 Date 12-18-96
Attest BETTY J. HERMANN RECORDER
VANDERBURGH COUNTY
By: Rebecca J. Stefanuk DRVC