St Clair's Sub

of

a part of the South east ~~corner~~ quarter of Section 21 Township 6 South Range 10 West Beginning at a Stone 843.15 north and 770.88 feet west of the South east corner of said Section thence north 449.8 feet thence West 537.7 feet thence South 202 feet thence East 131.8 feet thence South 132 feet thence East 195.5 feet thence South 132 feet thence East 195.5 to place of beginning

Henry J St Clair

State of Indiana
Vanderburgh County ss Before me a notary Public in and for said county personally appeared H. J. St Clair and acknowledged the execution of this plat this ~~25~~ twenty fifth day of July, 1914
Witness my hand and notarial seal this twenty fifth day of July 1914

my commission expires Dec 24 1917

Seal

E H Ireland
Notary Public

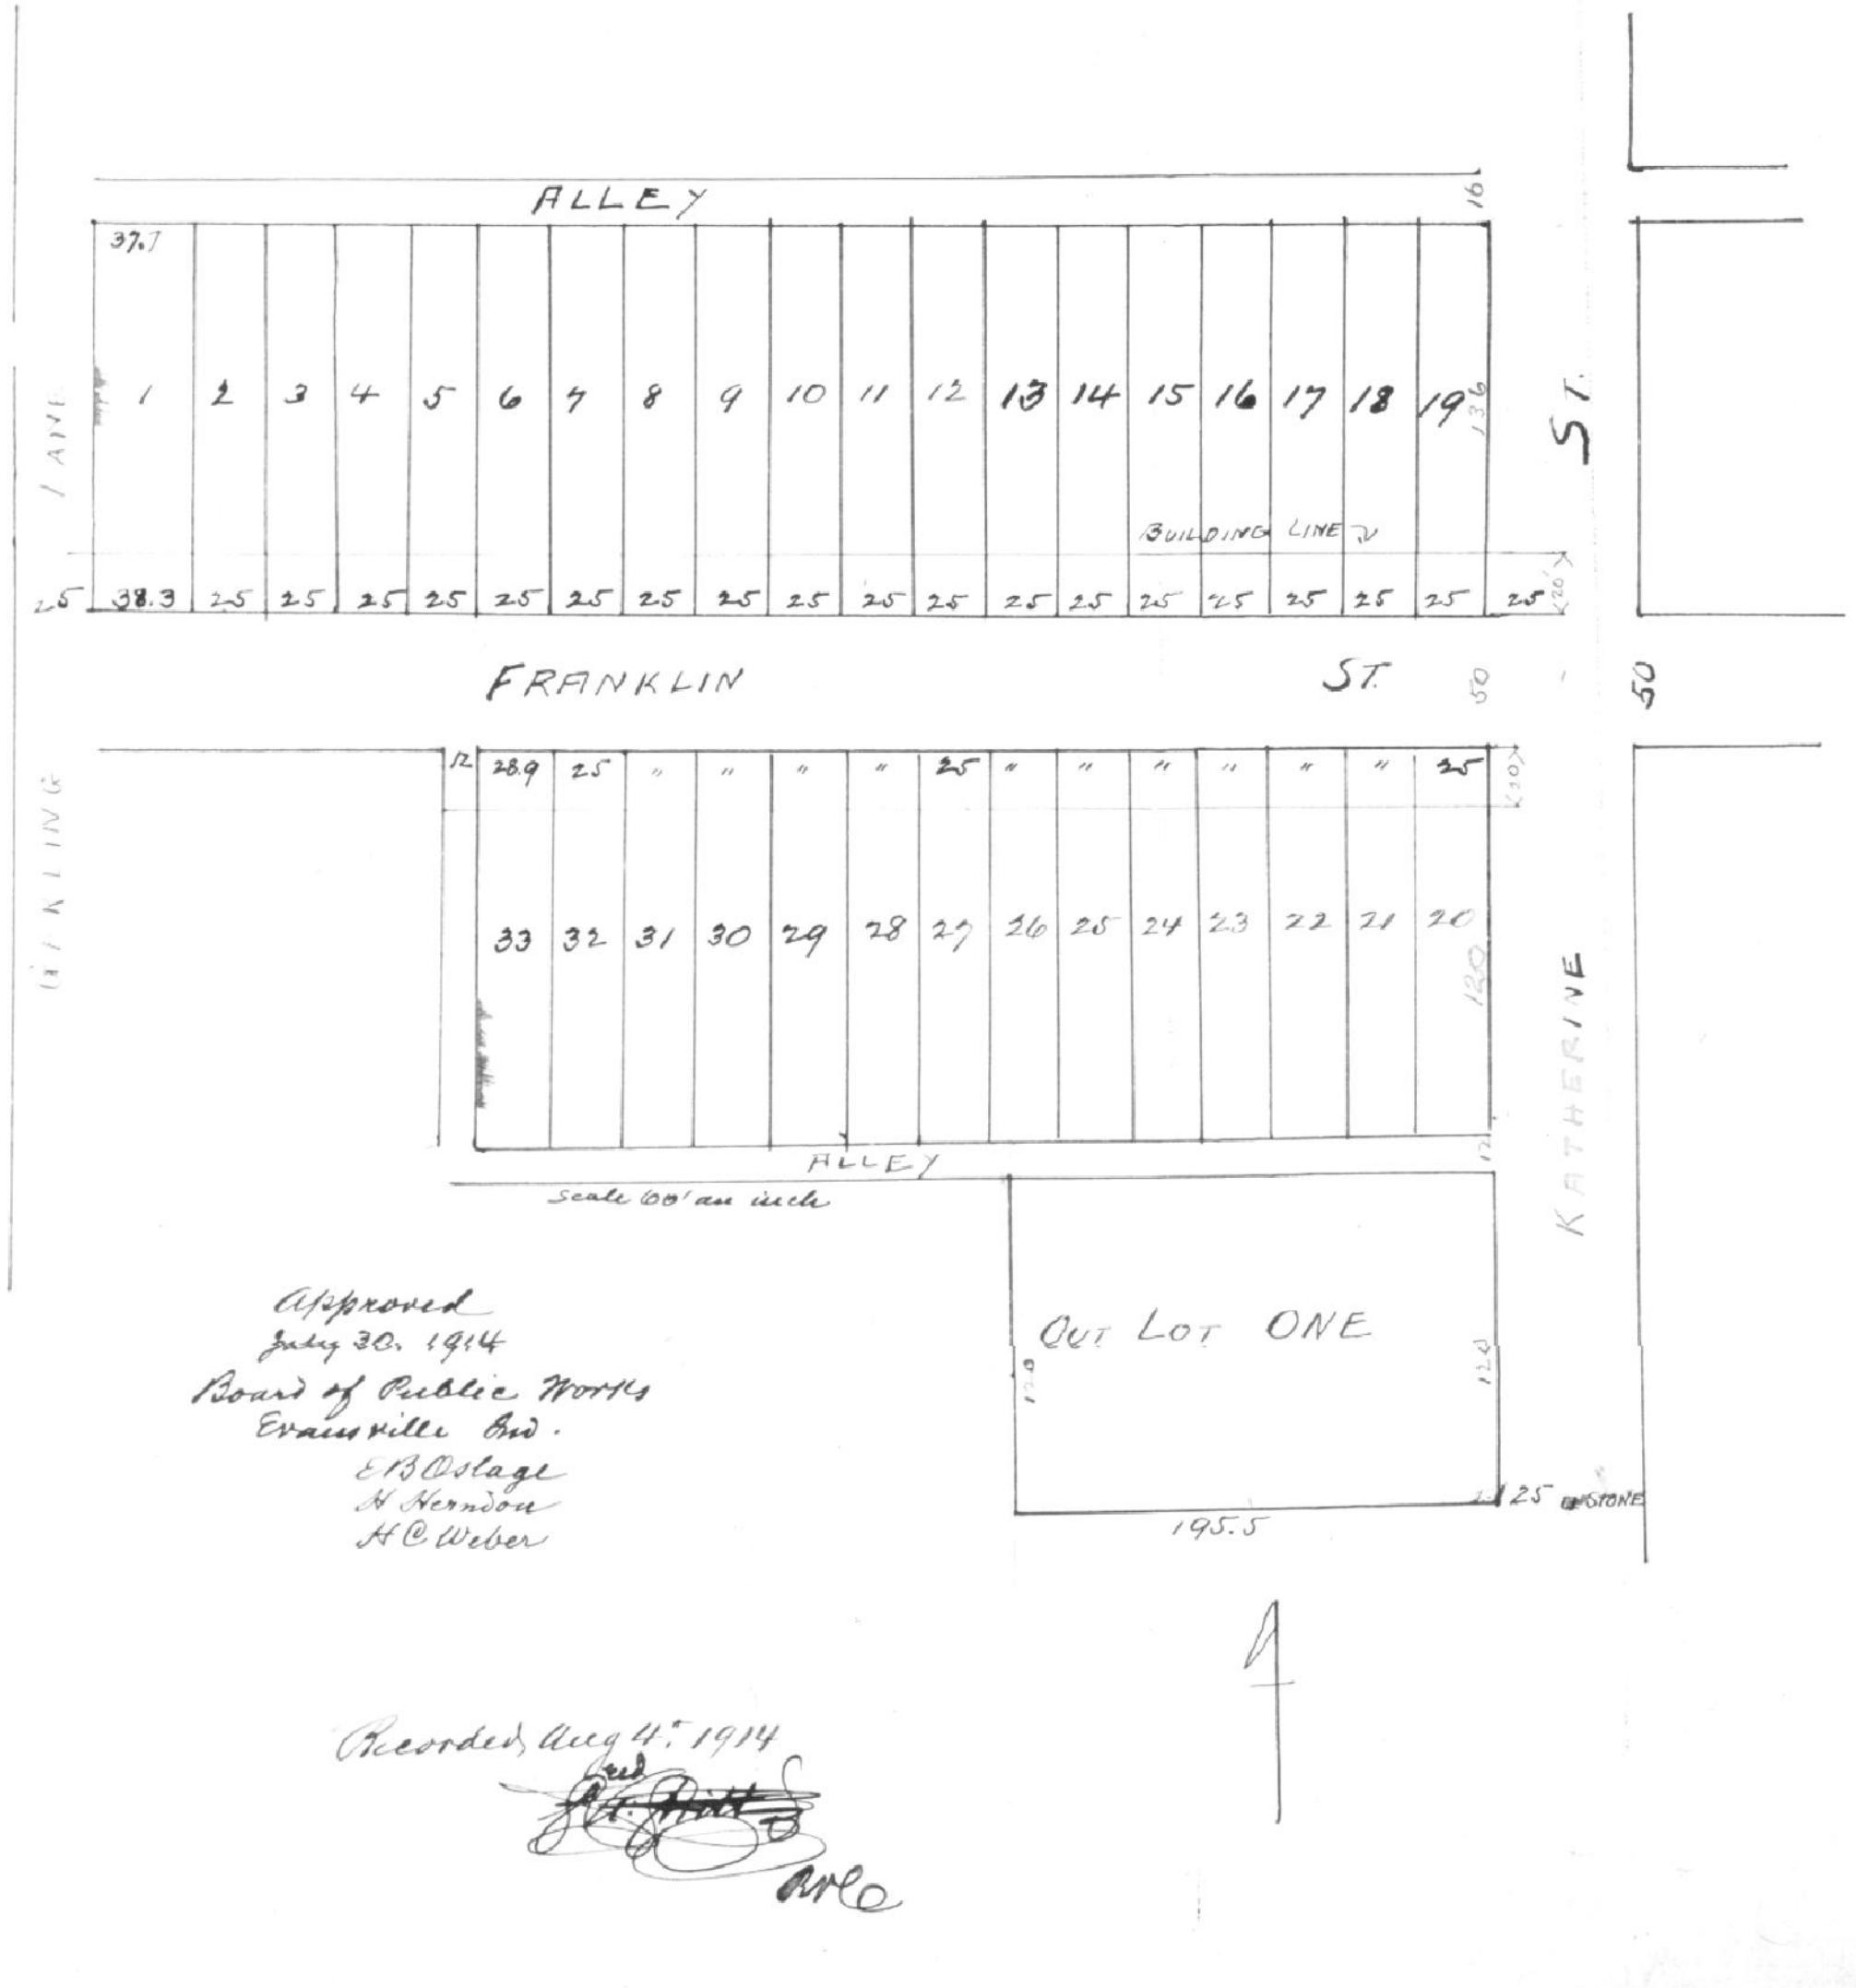

Approved
July 30. 1914
Board of Public Works
Evansville Ind.
E B Oslage
A Herndon
H C Weber

Recorded Aug 4. 1914
Fred H. Stutt
Rec