CITIZEN'S FIRST ADDITION

as laid out by the Citizens Trust and Savings Bank Trustee on part of the South East Quarter of the North East Quarter of Section 19 Township 6 South Range 10 West Described as follows:

Commencing at the Intersection of the North line of Louisiana Street and the East line of Read Street running thence East along the North line of Louisiana Street 395 feet thence North and paralell with Read Street 494½ feet thence West and paralell with Louisiana St 395 feet to the East line of Read Street thence South 494½ feet to the place of Begining

Numbers of lots and Blocks with Sizes of lots width of Streets and alleys are as shown on plat Below

Attest. A. C. Froelich Sec'y.

J C Johnson
V P

PLAT APPROVED
JUNE 11-1915
BOARD of PUBLIC WORKS
EVANSVILLE, IND.

H. Herndon
J. W. Boink
H C Weber

Duly entered for taxation,
June 11th 1915
C P Beard
Auditor.
Fee 3.00

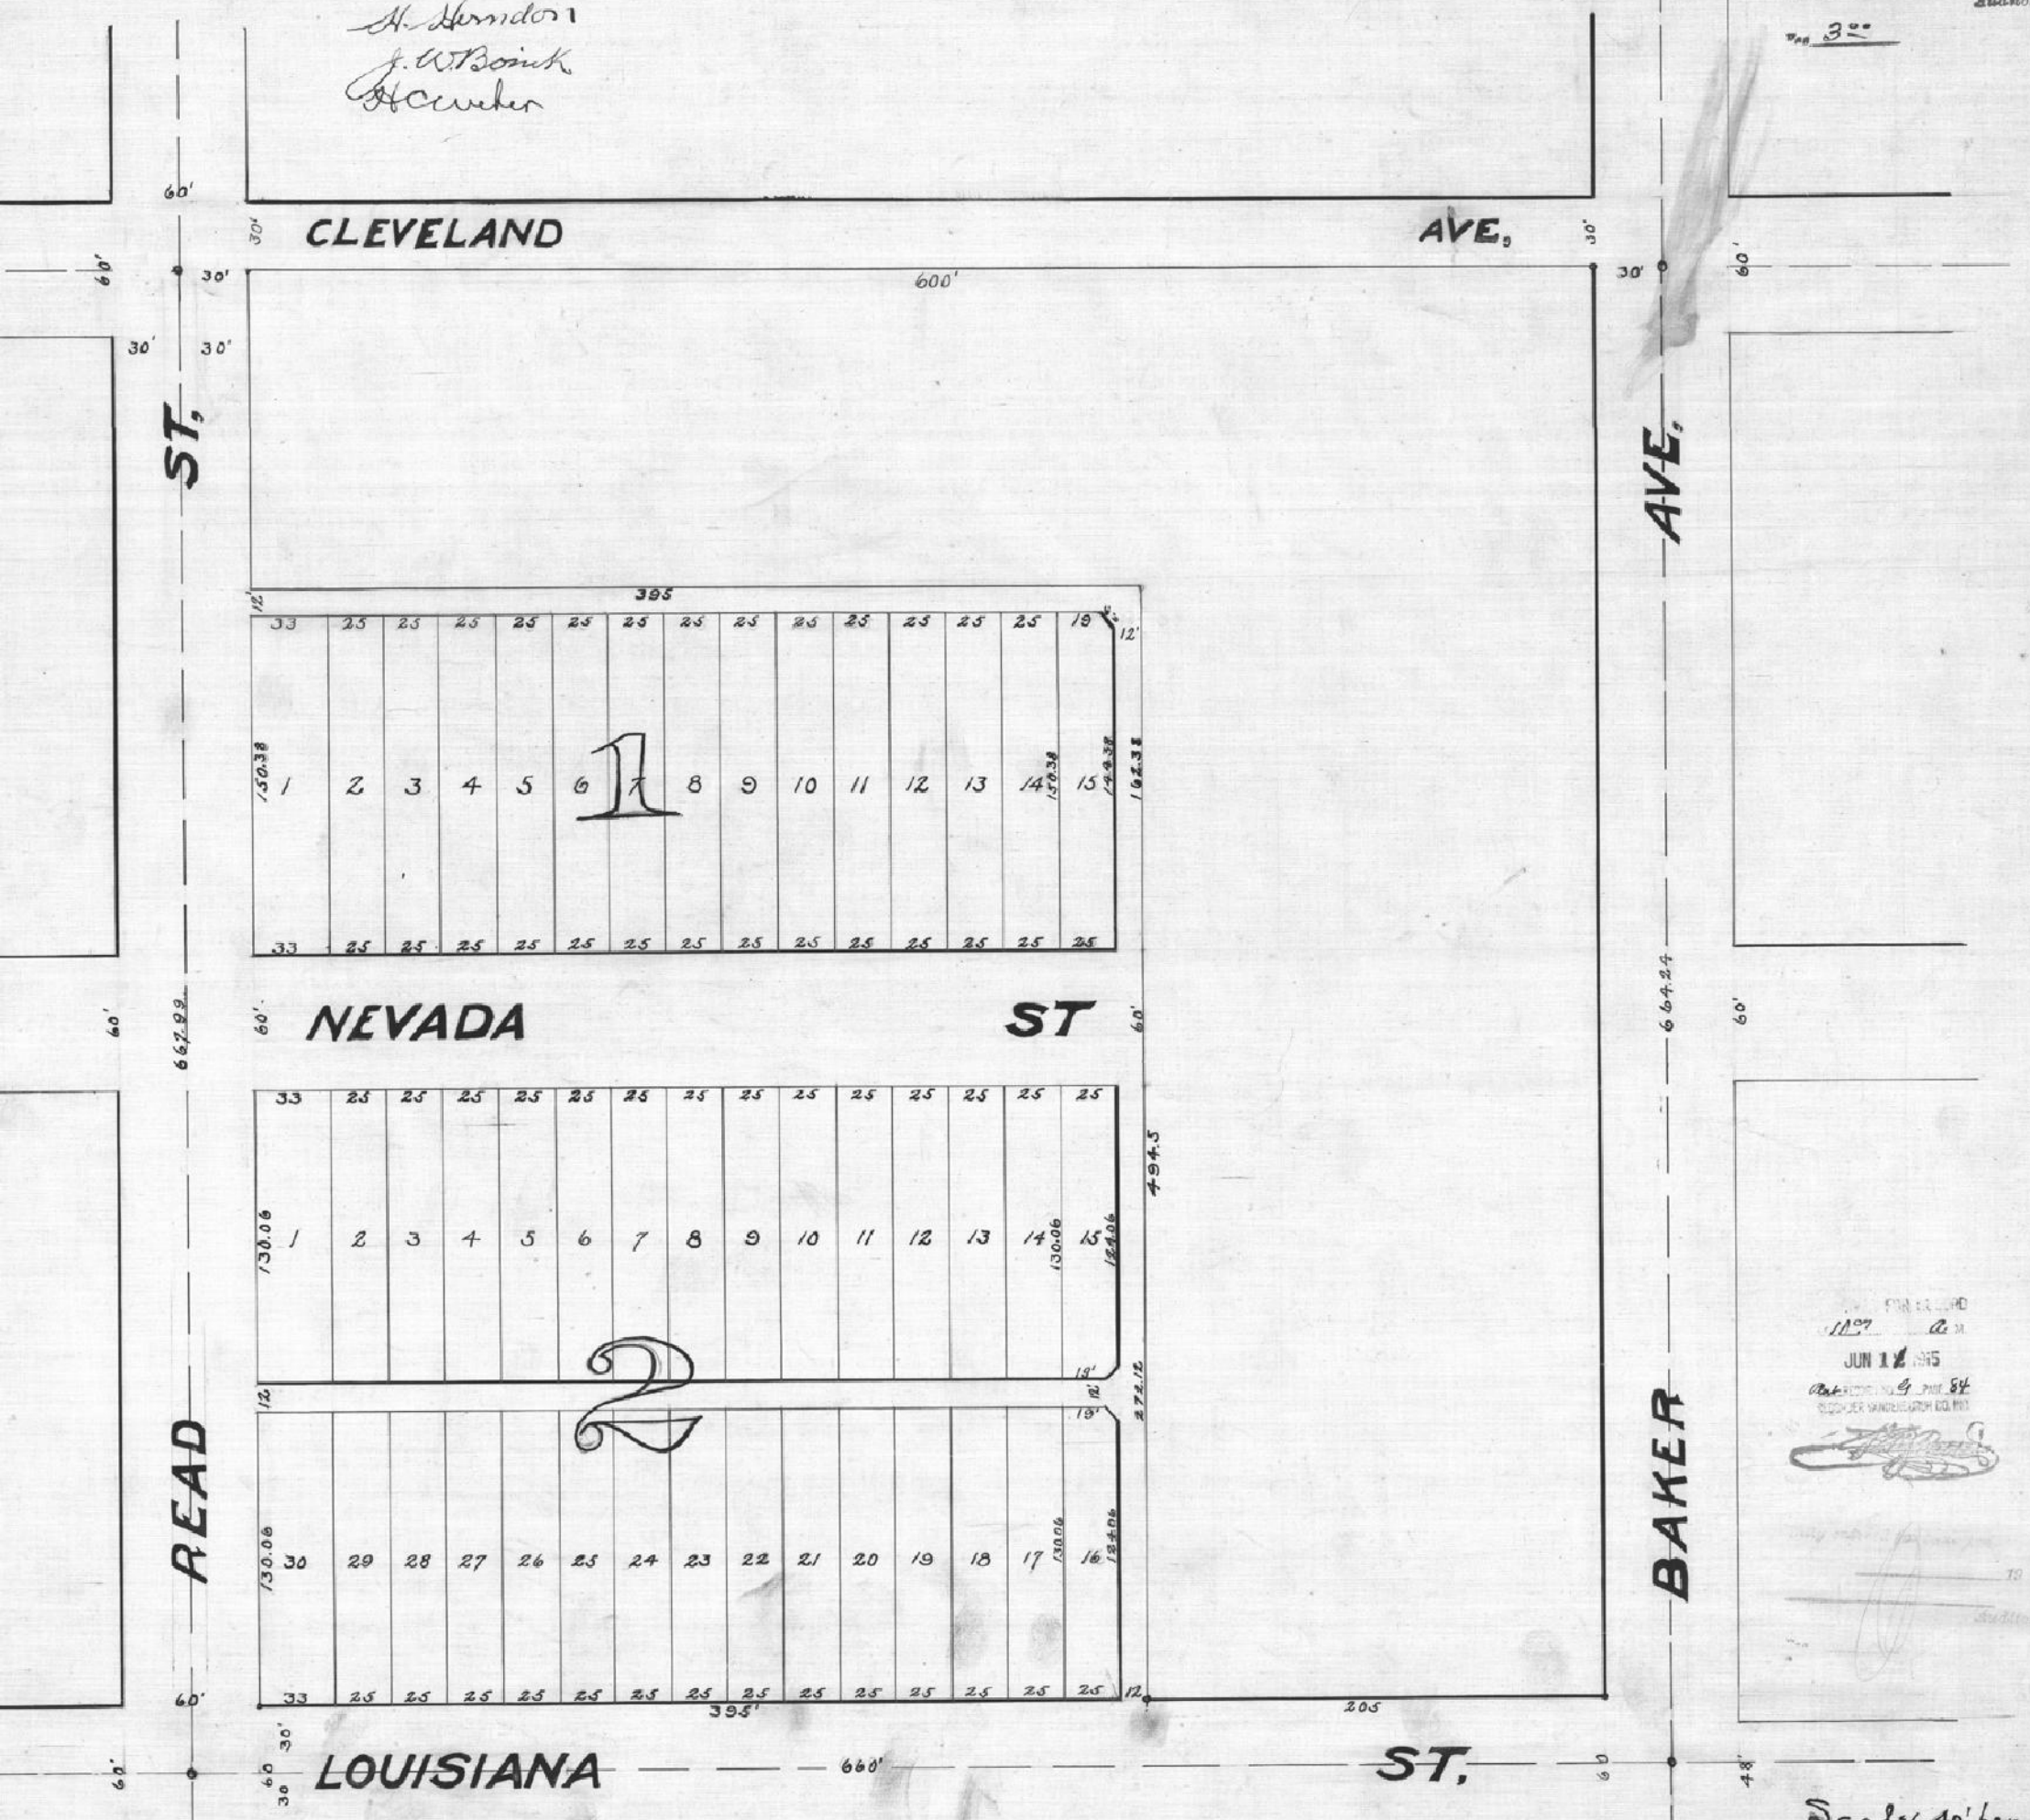

Scale 40' per Inch.
J. D. & M S SAUNDERS
CIVIL ENG'R + SURVEYORS
Evansville
Indo

State of Indiana
Vanderburgh County } SS

Before me the undersigned a notary public in and for Said County and State personally appeared the within named J. C. Johnson Vice President and A. C. Froelich Secretary of the Citizens Trust and Savings Bank and acknowledged the Execution of this plat

Witness my hand and Notarial Seal this 9th day of June 1915

My commission expires November 27-1915

Maybelle Stevison
Notary Public