East Lawn

as laid out on part of the South West quarter of the South West quarter of Section twenty two 22 Township [illegible] South of range [illegible] west. Commencing at a point 1156 feet North of the South west Corner of the South West quarter of said quarter section thence East 660 feet thence South 221 feet thence West 660 feet thence North [illegible] feet to place of beginning

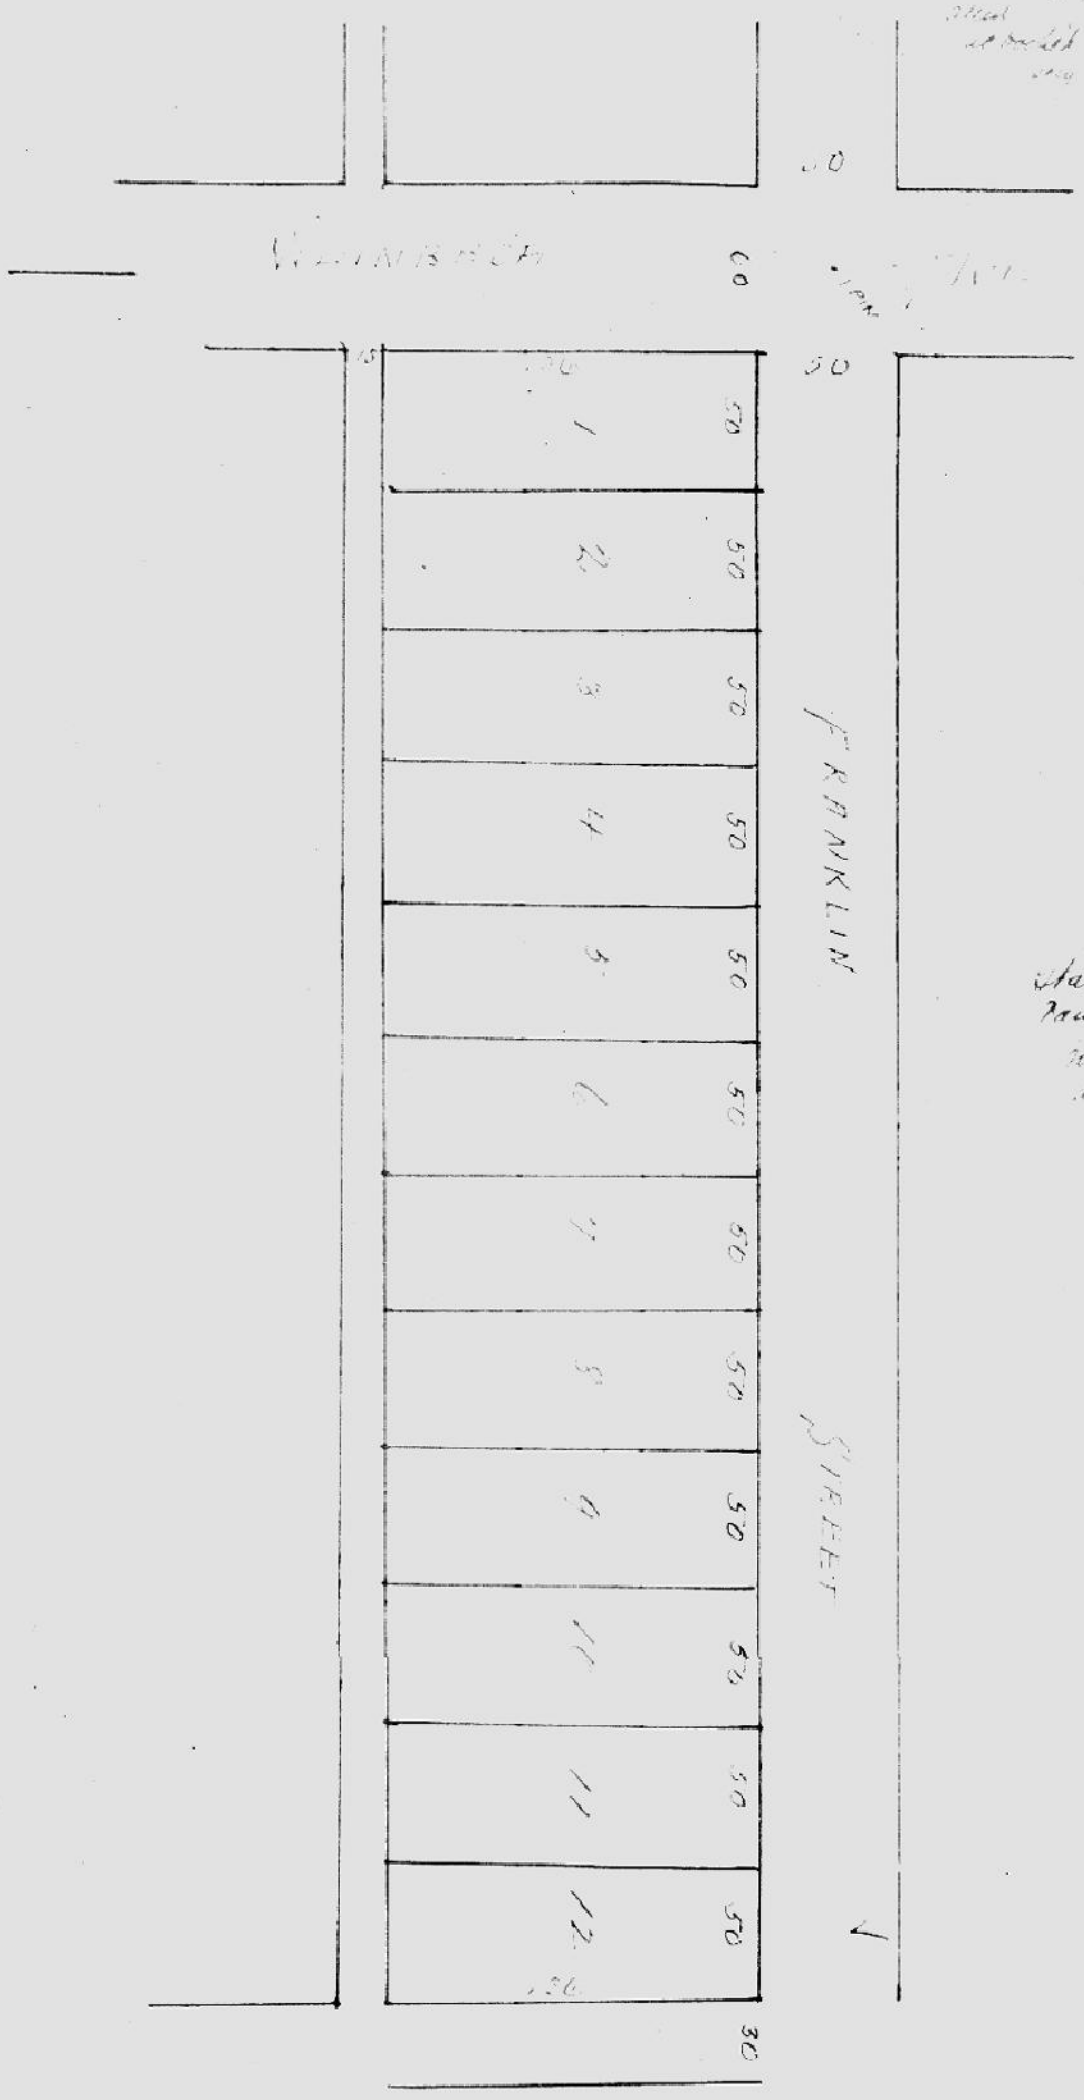

Religious Trust and Savings Bank Trustee
By [illegible] Preston [illegible] Pres.
John C. Stratton
Allie Stratton

The following covenants shall [illegible] the land

1. No dwelling shall be erected on this land of less than four (4) rooms to be of standard construction sided with weather boards or shingles except in [illegible] to stone or brick or stucco construction. The roof to be of slate shingles, slate or asbestos foundation shall be of brick, stone or concrete [illegible] shall not cost less than [illegible] thousand [illegible] dollars.
2. No building shall be erected within less than twenty five 25 feet of the front property line.
3. No building shall be erected on the rear of any lot to be used for dwelling purposes.
4. No sub buildings shall be erected unless a dwelling shall [illegible] completed [illegible] on the same lot.
5. The land shall never be sold to [illegible] occupied by [illegible]
6. [illegible] lots shall ever be used for the purpose of [illegible] business thereon.
7. No lot or lots shall ever be used for the purpose of dispensing intoxicating liquors [illegible]

State of Indiana
Vanderburgh County Ss.

Before me B. M. Schopp a Notary Public in and for said county personally appeared Religious Trust and Savings Bank [illegible] and John C. and Allie Stratton owners of the above tract of land and acknowledged the plat. Witness my hand and notary [illegible] this 28 day of June, 1915

B. M. Schopp
Notary Public

My Commission expires August 3 1915

Plat approved
June 26 1915
Board of Public Works
Evansville Ind.

H. Herndon
J. W. Bo[illegible]
[illegible] C. Weber

Recorded July 12 1915

[illegible]