as laid out by the North Side Realty & Insurance Company proprietors thereof on Lots 15 and 16 of Maxwells Plat of the Subdivision of the South half of Section 17 and the South East Quarter of the South East Quarter of Section 18 Township 6 South Range 10 West

Sizes of Lots names of streets and widths of streets and alleys numbers of Lots and Blocks are as shown on plat below

North Side Realty & Insurance Company
By Vice President Edward F Goette
Secy . C F Werner

Seal

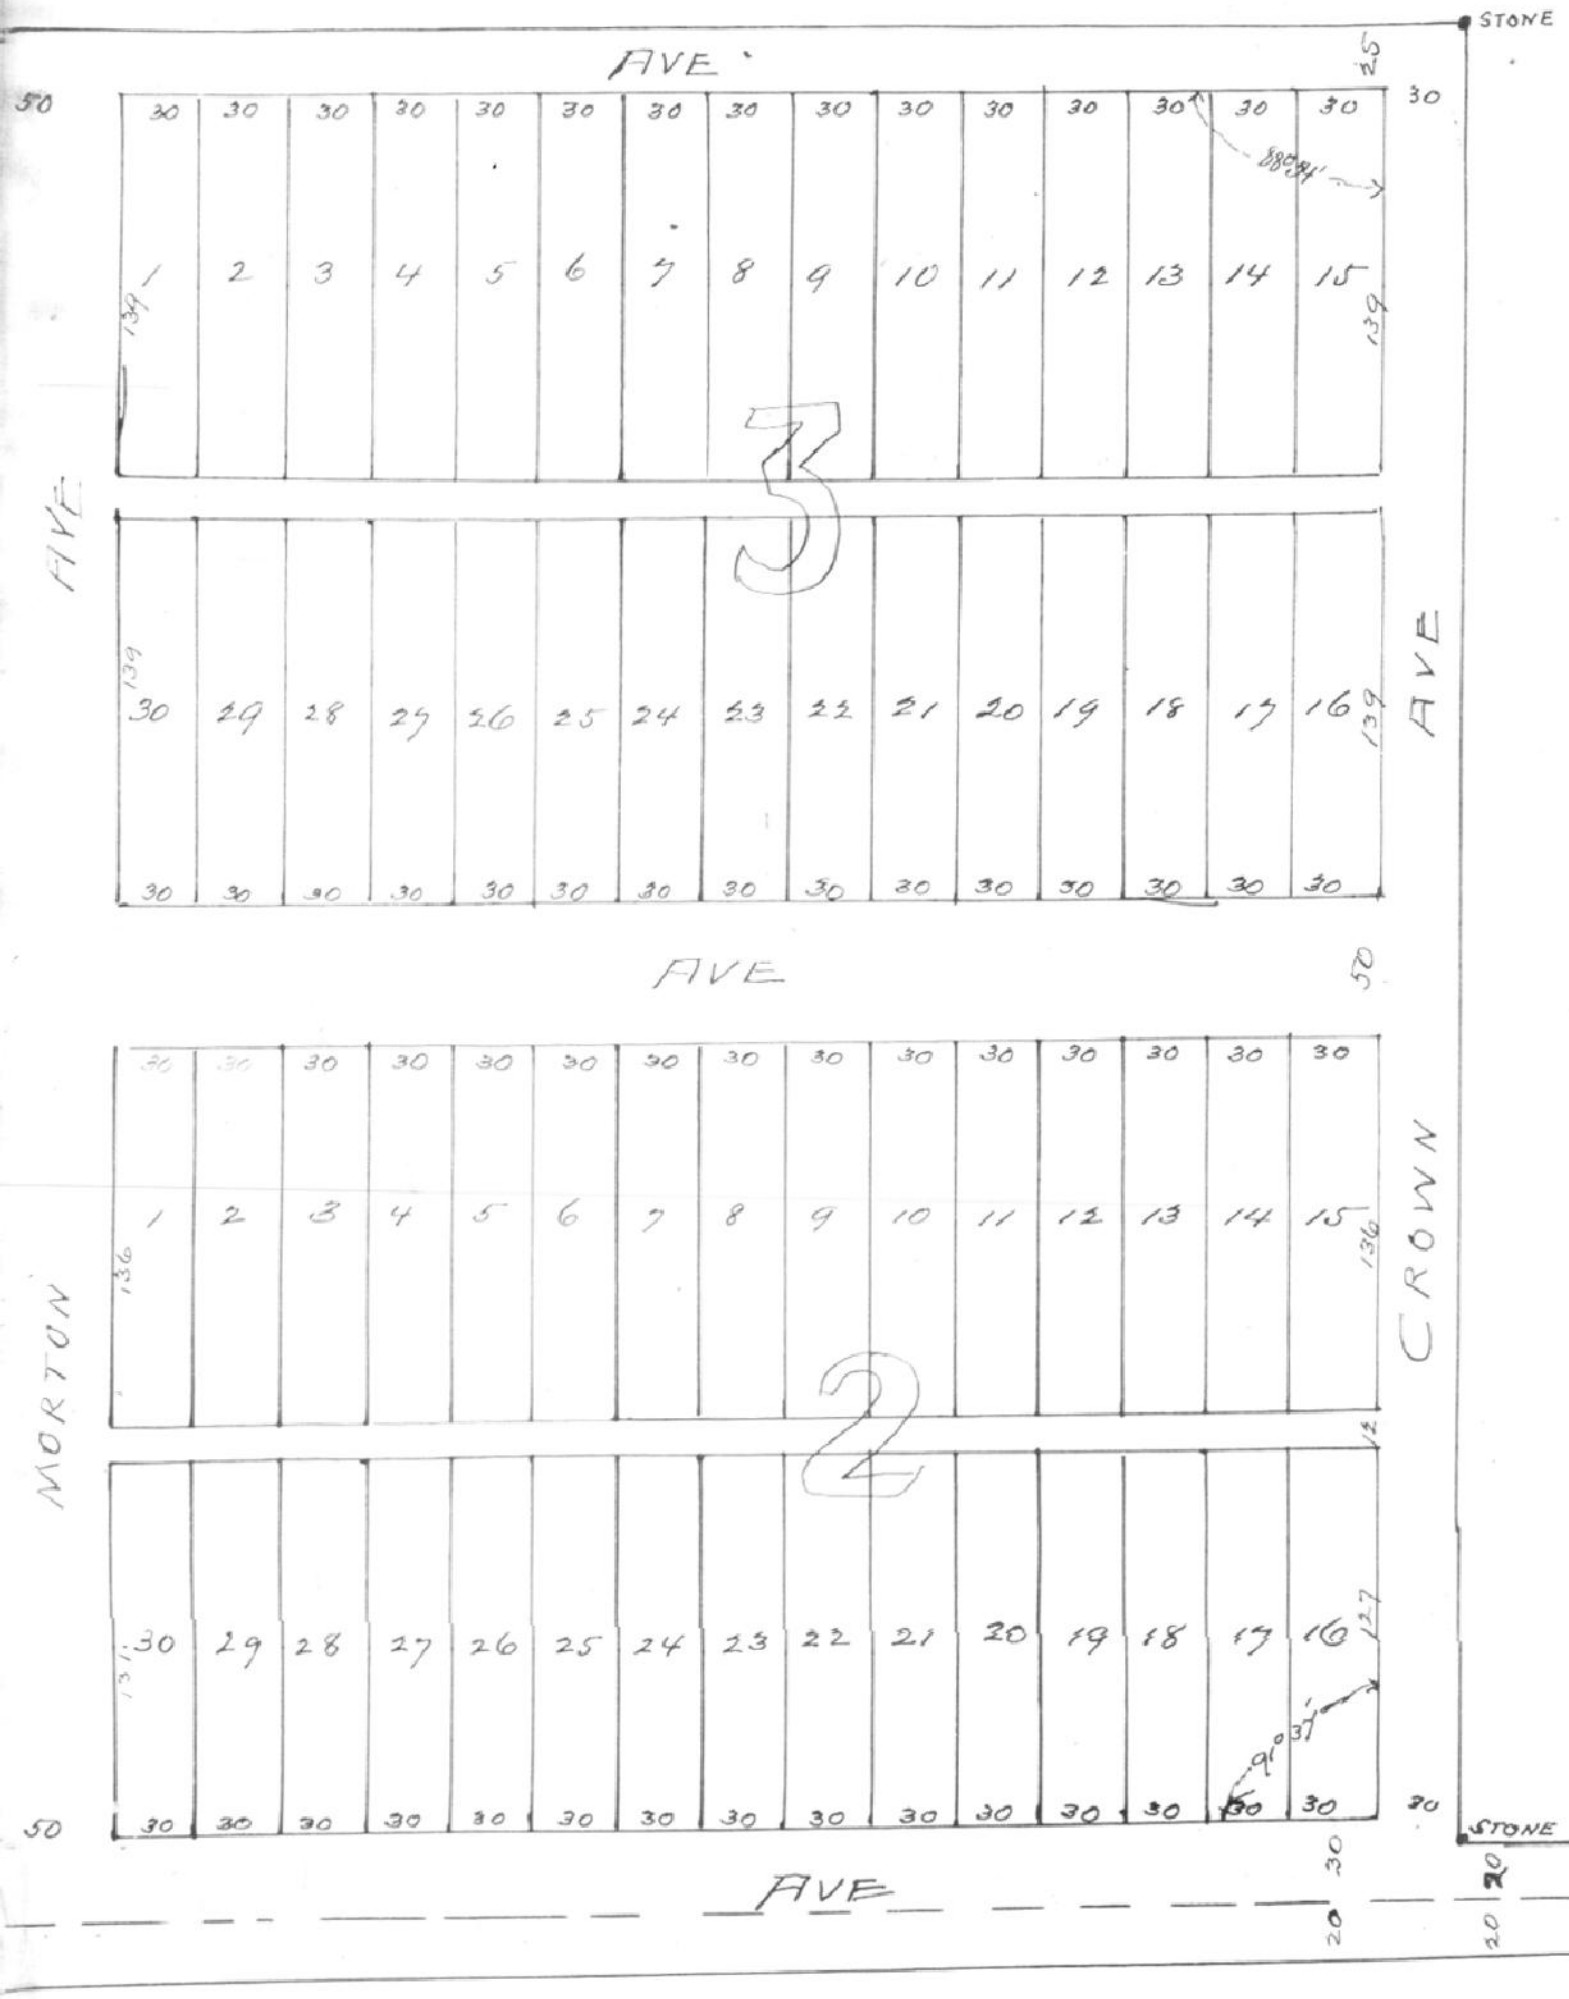

State of Indiana
Vanderburgh County } ss Before me the undersigned a Notary Public in and for said County and State personally appeared the within named North Side Realty and Insurance Co by Edward F Goette Vice President and C F Werner Secretary and as such acknowledged the execution of this Plat. Witness my hand and notarial seal this 10th day of September 1915

Mildred Blume
Notary Public

Seal

My commission expires
July 9th 1918

Recorded Sept 11th 1915