Standard Addition.

An addition to the City of Evansville as platted by the Standard Brick M'f'g Co on a part of the West half of the North East Quarter of the Southeast Quarter of Sect 22 Town 6 South Range 10 West described as follows

Commencing at the Center of the Upper Mt Vernon Road where said Road is intersected by the East line of the said half Quarter Quarter Sec. Running thence South along said East line 412.8 Feet to the Right of Way of the Mt. Vernon Traction R.R. thence West along the said Right of Way 167 ft. thence North 520 feet to the Center of the Upper Mt Vernon Road, thence South East along the Center of said Road to the Beginning

Names of Streets, numbers of Lots and dimensions thereof are as shown on plat.

Standard Brick Manufactoring Co
Wm Suhrheinrich Pres
John Andres Sec'y Treas.

(Seal)

State of Indiana
Vanderburgh Co } SS. Before me a Notary Public in and for ~~said~~ the aforesaid County and State this 24" day of September 1915 personally appeared William Suhrheinrich and John Andres and acknowledged the execution of the above plat.

Witnessed my hand and notarial Seal this 24" day of September 1915

My commission expires Jan 15-1919

(Seal) Lydia Holman
Notary Public

for correction affidavit see Misc Record "H" page 539.

Alleys south of lot 1 and west of lots 1-3 vacated
COV-06-20-003 05/26/2020

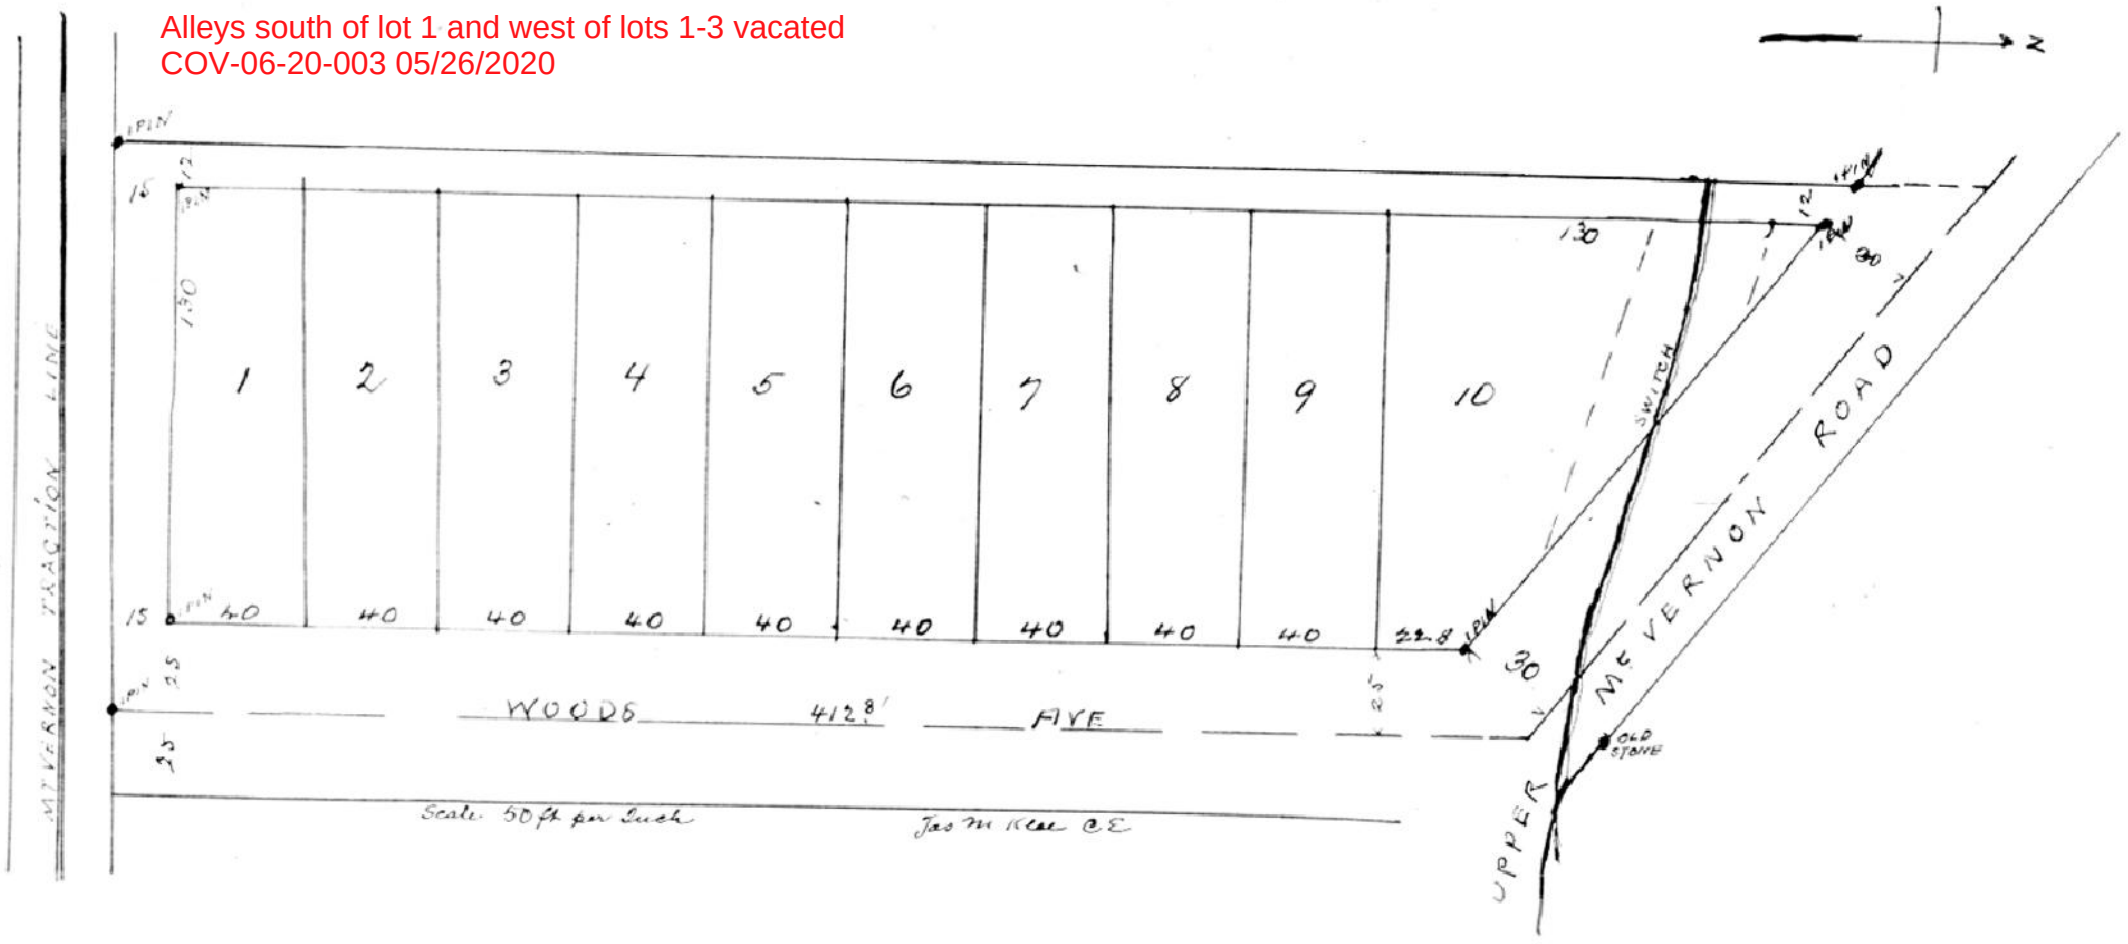

Approved
Board of Public Works
Sept 28th 1915

H. Herndon
J W Boink

Recorded Mar 11. 1916

R.V.C.