
Anderson & Veatch Replating of Lots 6, 7, 8, 9, 10, 11, & 12 in Block 30 of Columbia Addition to the City of Evansville Ind

Subject to the restrictions set forth in Original platting of Columbia Addition

John B Anderson
Henry B Veatch

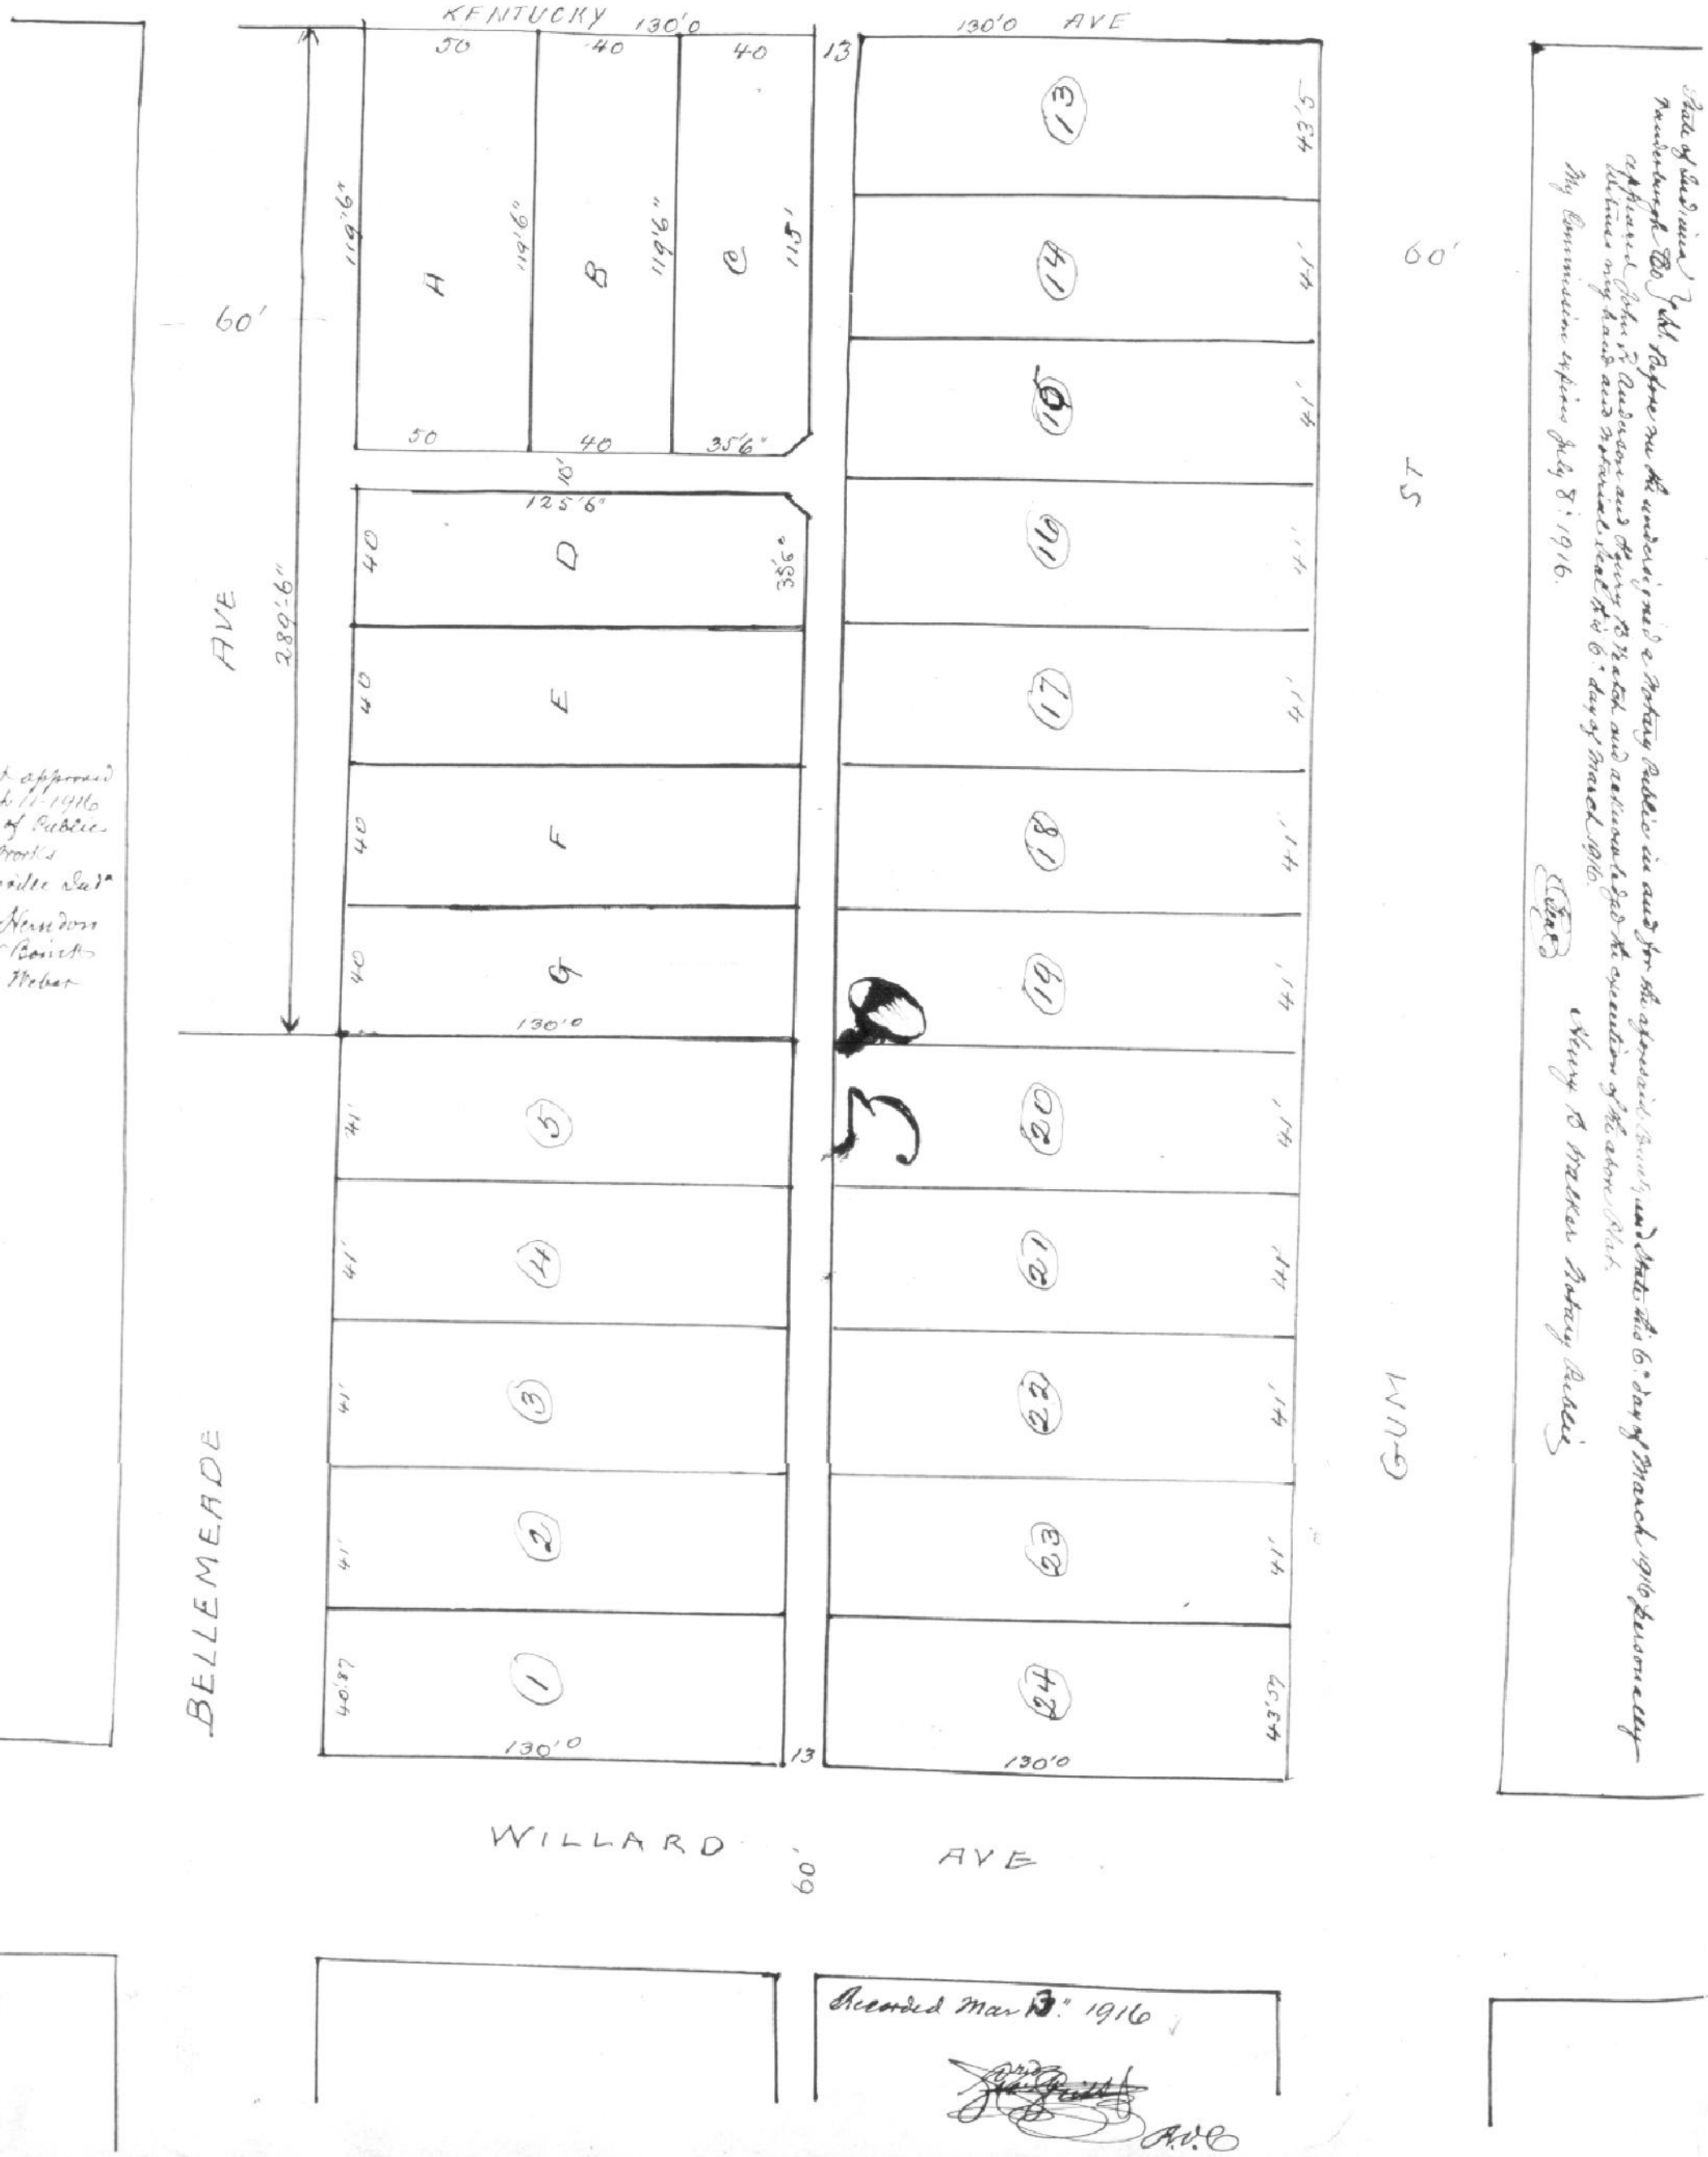

Plat approved March 11-1916 Board of Public Works Evansville Ind
C H Nesbaum
J W Baird
H C Mebar

State of Indiana } ss
Vanderburgh Co } Before me the undersigned a Notary Public in and for said County and State this 6th day of March 1916 personally appeared John B Anderson and Henry B Veatch and acknowledged the execution of the above Plat.
Witness my hand and Notarial Seal this 6th day of March 1916.
My Commission expires July 8, 1916.

Henry O Walker Notary Public

Recorded Mar 13th 1916
Ave