117

HEIGHTS.

ADDITION
TO THE
EVANSVILLE
South East Quarter of the North West Quarter
of South Range 10 West.
Names of Streets, Width of Streets and Alleys are as shown on Plat.

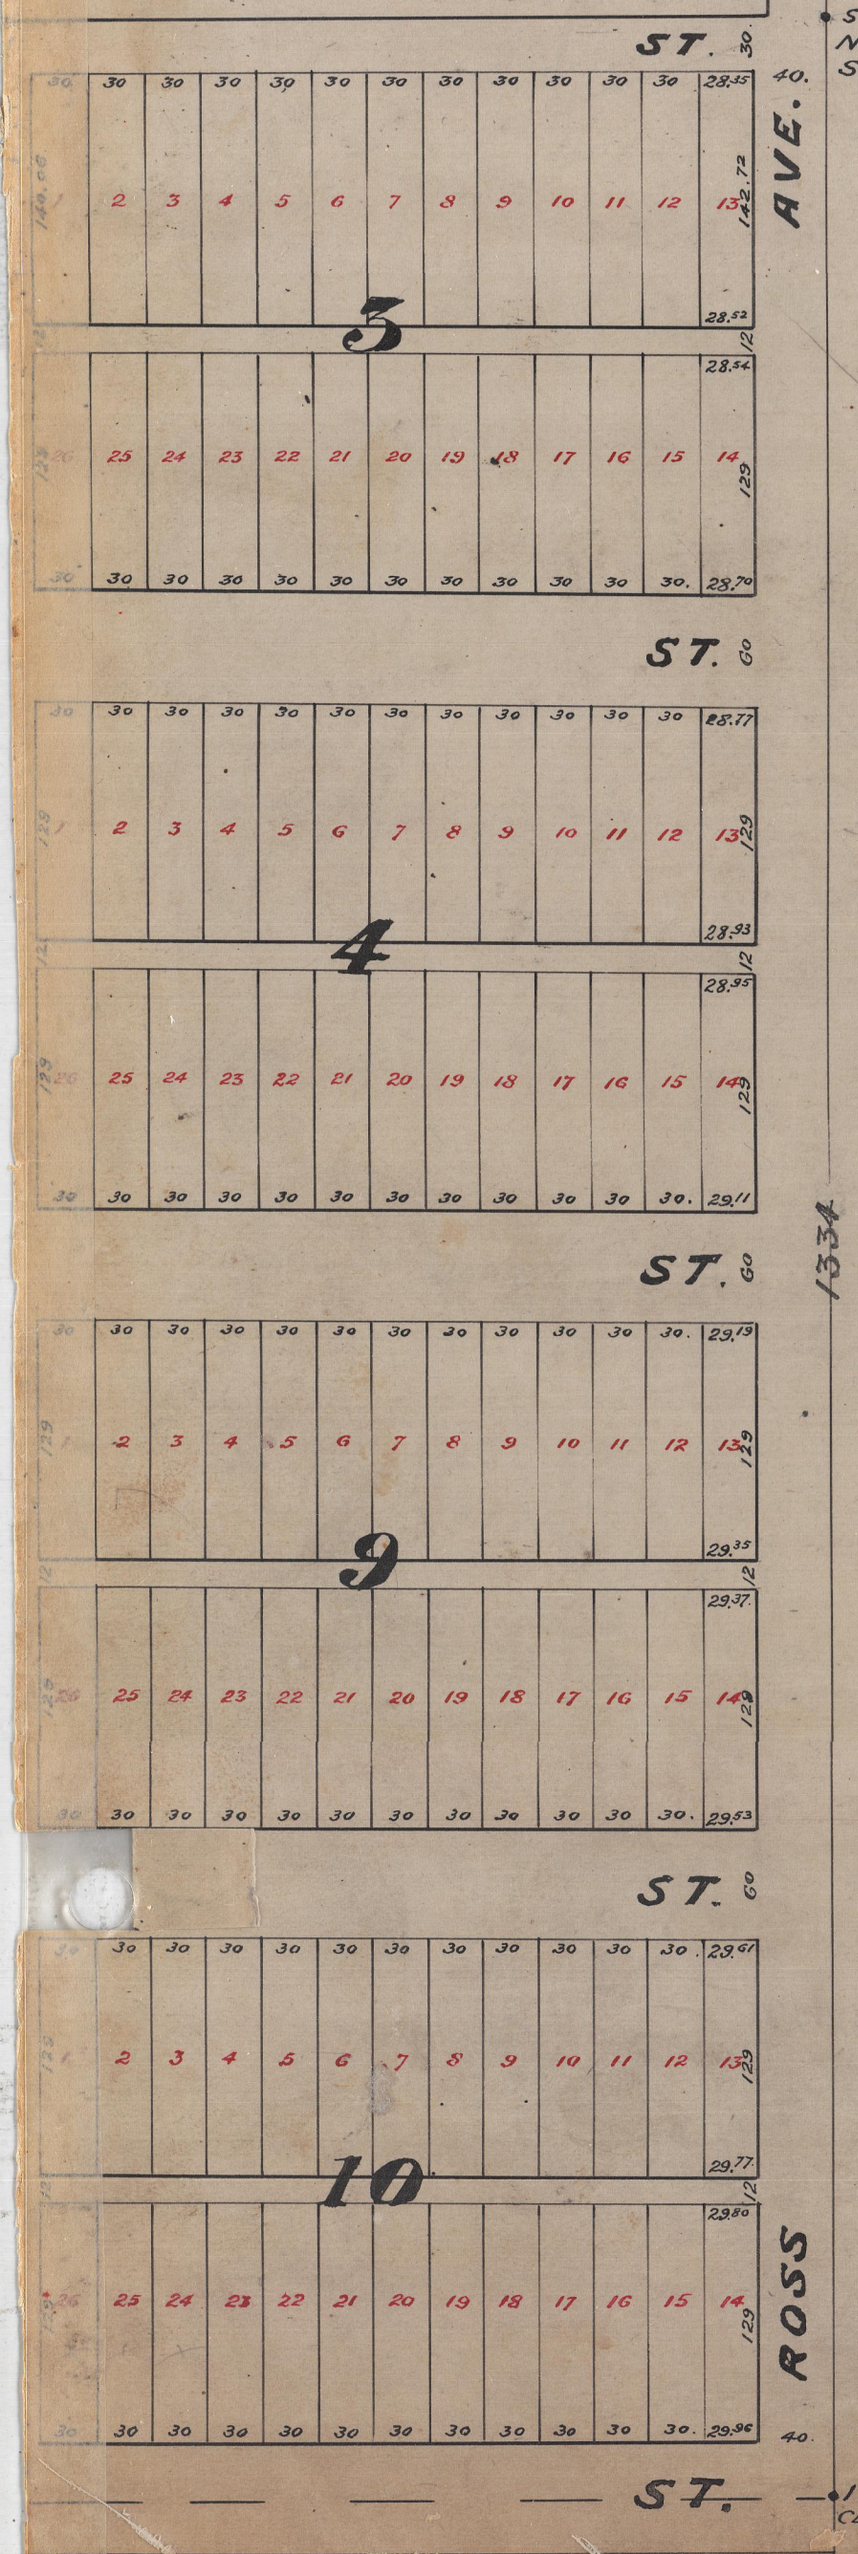

State of Indiana }
Vanderburgh Co. } SS.

Before me the undersigned a notary public in and for said County and State personally appeared the within named C.P. Bacon, and A.C. Froelich, and as Vice-President and Secretary respectively of Citizens Trust and Savings Bank of Evansville, Indiana acknowledged the execution of this Plat for and on behalf of said Bank.

Witness my hand and Notarial Seal this 26th Day of June 1916.

Katherine E. Schapp. Seal

My Commission Expires July 10. 1919.

Citizen's Trust and Savings Bank of Evansville, Indiana.
Trustee.

Attest
A.C. Froelich. Secy.

C. P. Bacon. V. P. Seal

June 28. 1916

Recorded June 28: 1916

R.H.C.