FIELD

RAGE,

there of on all that part of Lot 29 Maxwell's Division of the South half of Section 17 Town-
Section 18. T. 6 S. R 10. West described and bounded as follows to wit. Commencing at the North
thence East parallell with the South Line of Lot (29) 150 feet, thence South 72 feet to the South
North 341. 22/100 feet to the place of beginning being the property of the Bosse Realty Company.
above described commencing at the North West corner of said lot 53 and extending thence South
of beginning being the property of the FOREST HILLS COMPANY.
above described commencing at the North East corner of Lot 54 extending West 221 feet thence
Southeastwardly paralell to the North line of Herndon-
Drive and 43 feet distant thereof as shown on this plat
to the East line of said Lot thence North 34 30/100 feet to
the place of beginning.

Demensions of lots with numbers thereof. Names of streets.
width of streets and alleys and location of Building
Line as shown on plat below.

Bosse Realty Company
by Benjamin Bosse President
by C. B. Enlow. Secretary.

FOREST HILLS Company.
by Henry E. Greer President
by C. C. Richardt Secretary

APPROVED JULY 14TH 1916.
BOARD OF PUBLIC WORKS.
H Herndon
J. H. Paink
H. WEBER.

NORTH PARK.

Recorded July 15th 1916.

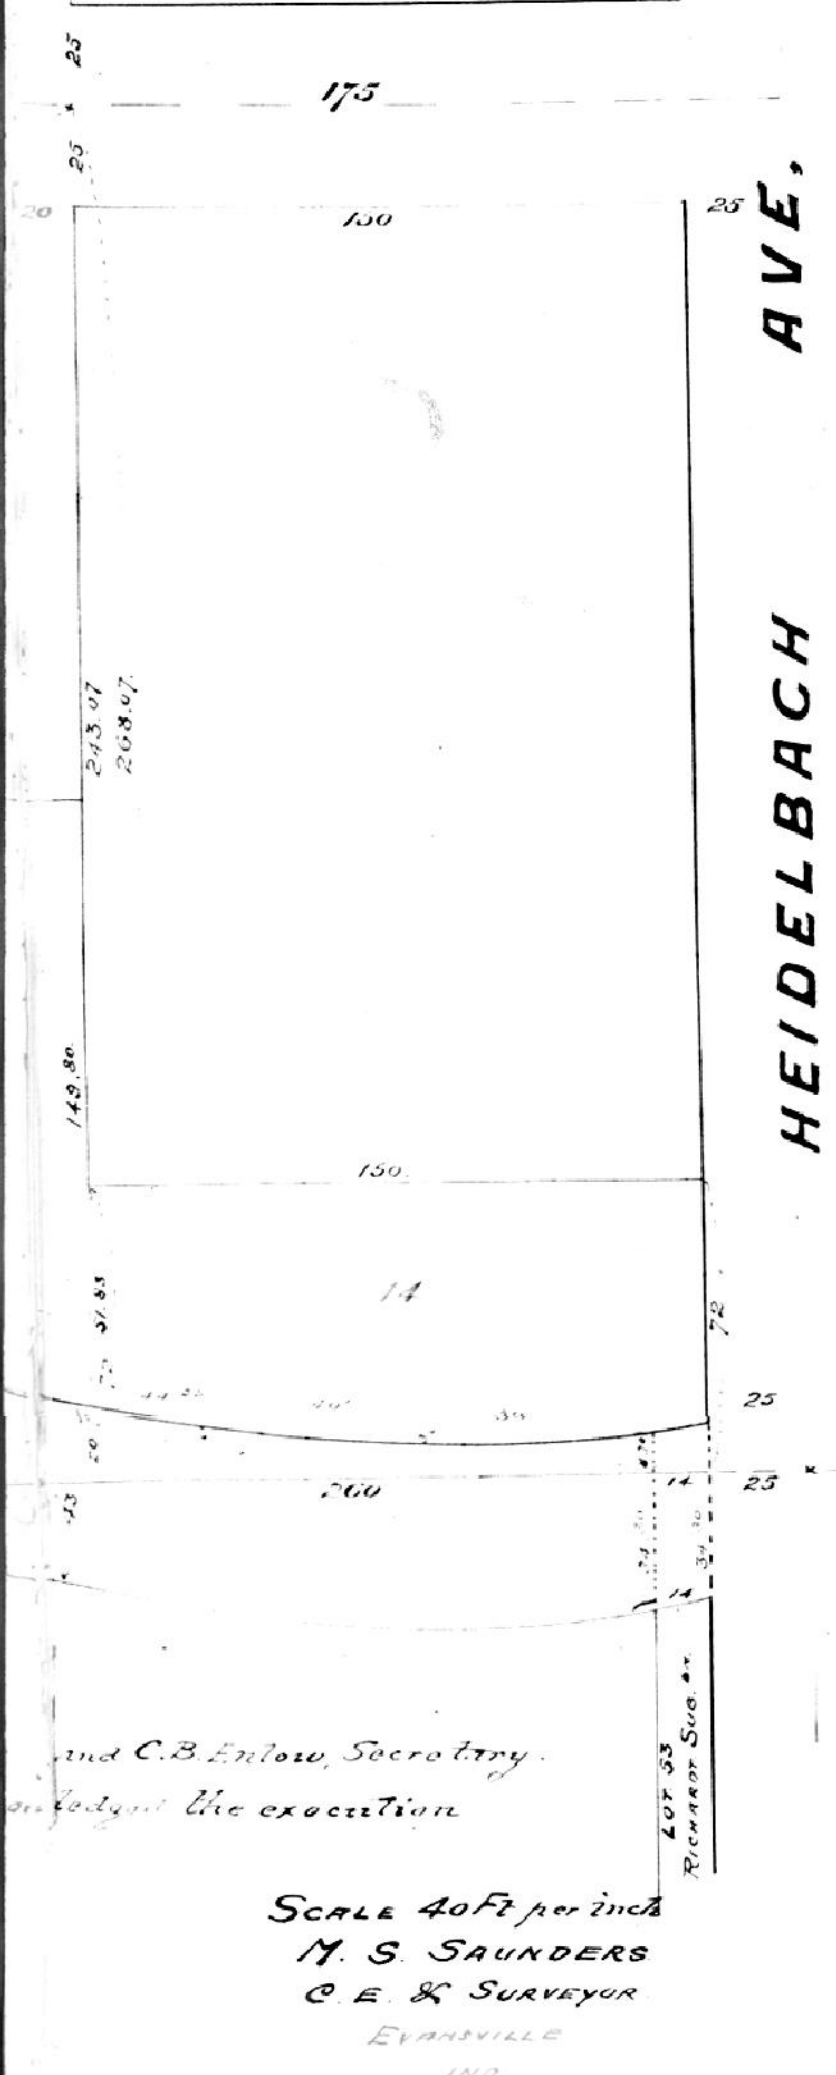

SCALE 40 Ft per inch
M. S. SAUNDERS
C. E. & SURVEYOR
EVANSVILLE
IND.