INGLE PLACE.

AN ADDITION TO THE CITY OF EVANSVILLE AS PLATTED BY ELI. G. HUBER. TRUSTEE ON A PART OF LOT 8 AS RECORDED IN PARTITION RECORD ONE (1) AT PAGE 310 OF THE RECORDS OF VANDERBURGH COUNTY. THE SAME BEING A PART OF FRACTIONAL SECTION 26 TOWN 6 SOUTH RANGE 11 WEST. THE PART HERE PLATTED IS BOUNDED AS FOLLOWS: COMMENCING AT THE SOUTH WEST CORNER OF SAID LOT 8. RUNNING THENCE EAST 449.83 FEET, THENCE NORTH 459.2 FEET TO THE RIGHT OF WAY OF THE LOUISVILLE & NASHVILLE R.R. THENCE NORTH WESTERLY ALONG SAID RIGHT OF WAY TO THE WEST LINE OF SAID LOT 8, THENCE SOUTH 780 FEET TO THE PLACE OF BEGINNING. NAMES OF STREETS, NUMBER OF LOTS AND BLOCKS AND DIMENSIONS THEREOF ARE AS SHOWN ON PLAT.

ELI. G. HUBER.
TRUSTEE.

APPROVED. SEPT. 9TH 1916
BOARD OF PUBLIC WORKS
H. HERNDON.
J. W. BOINK.
H. WEBER.

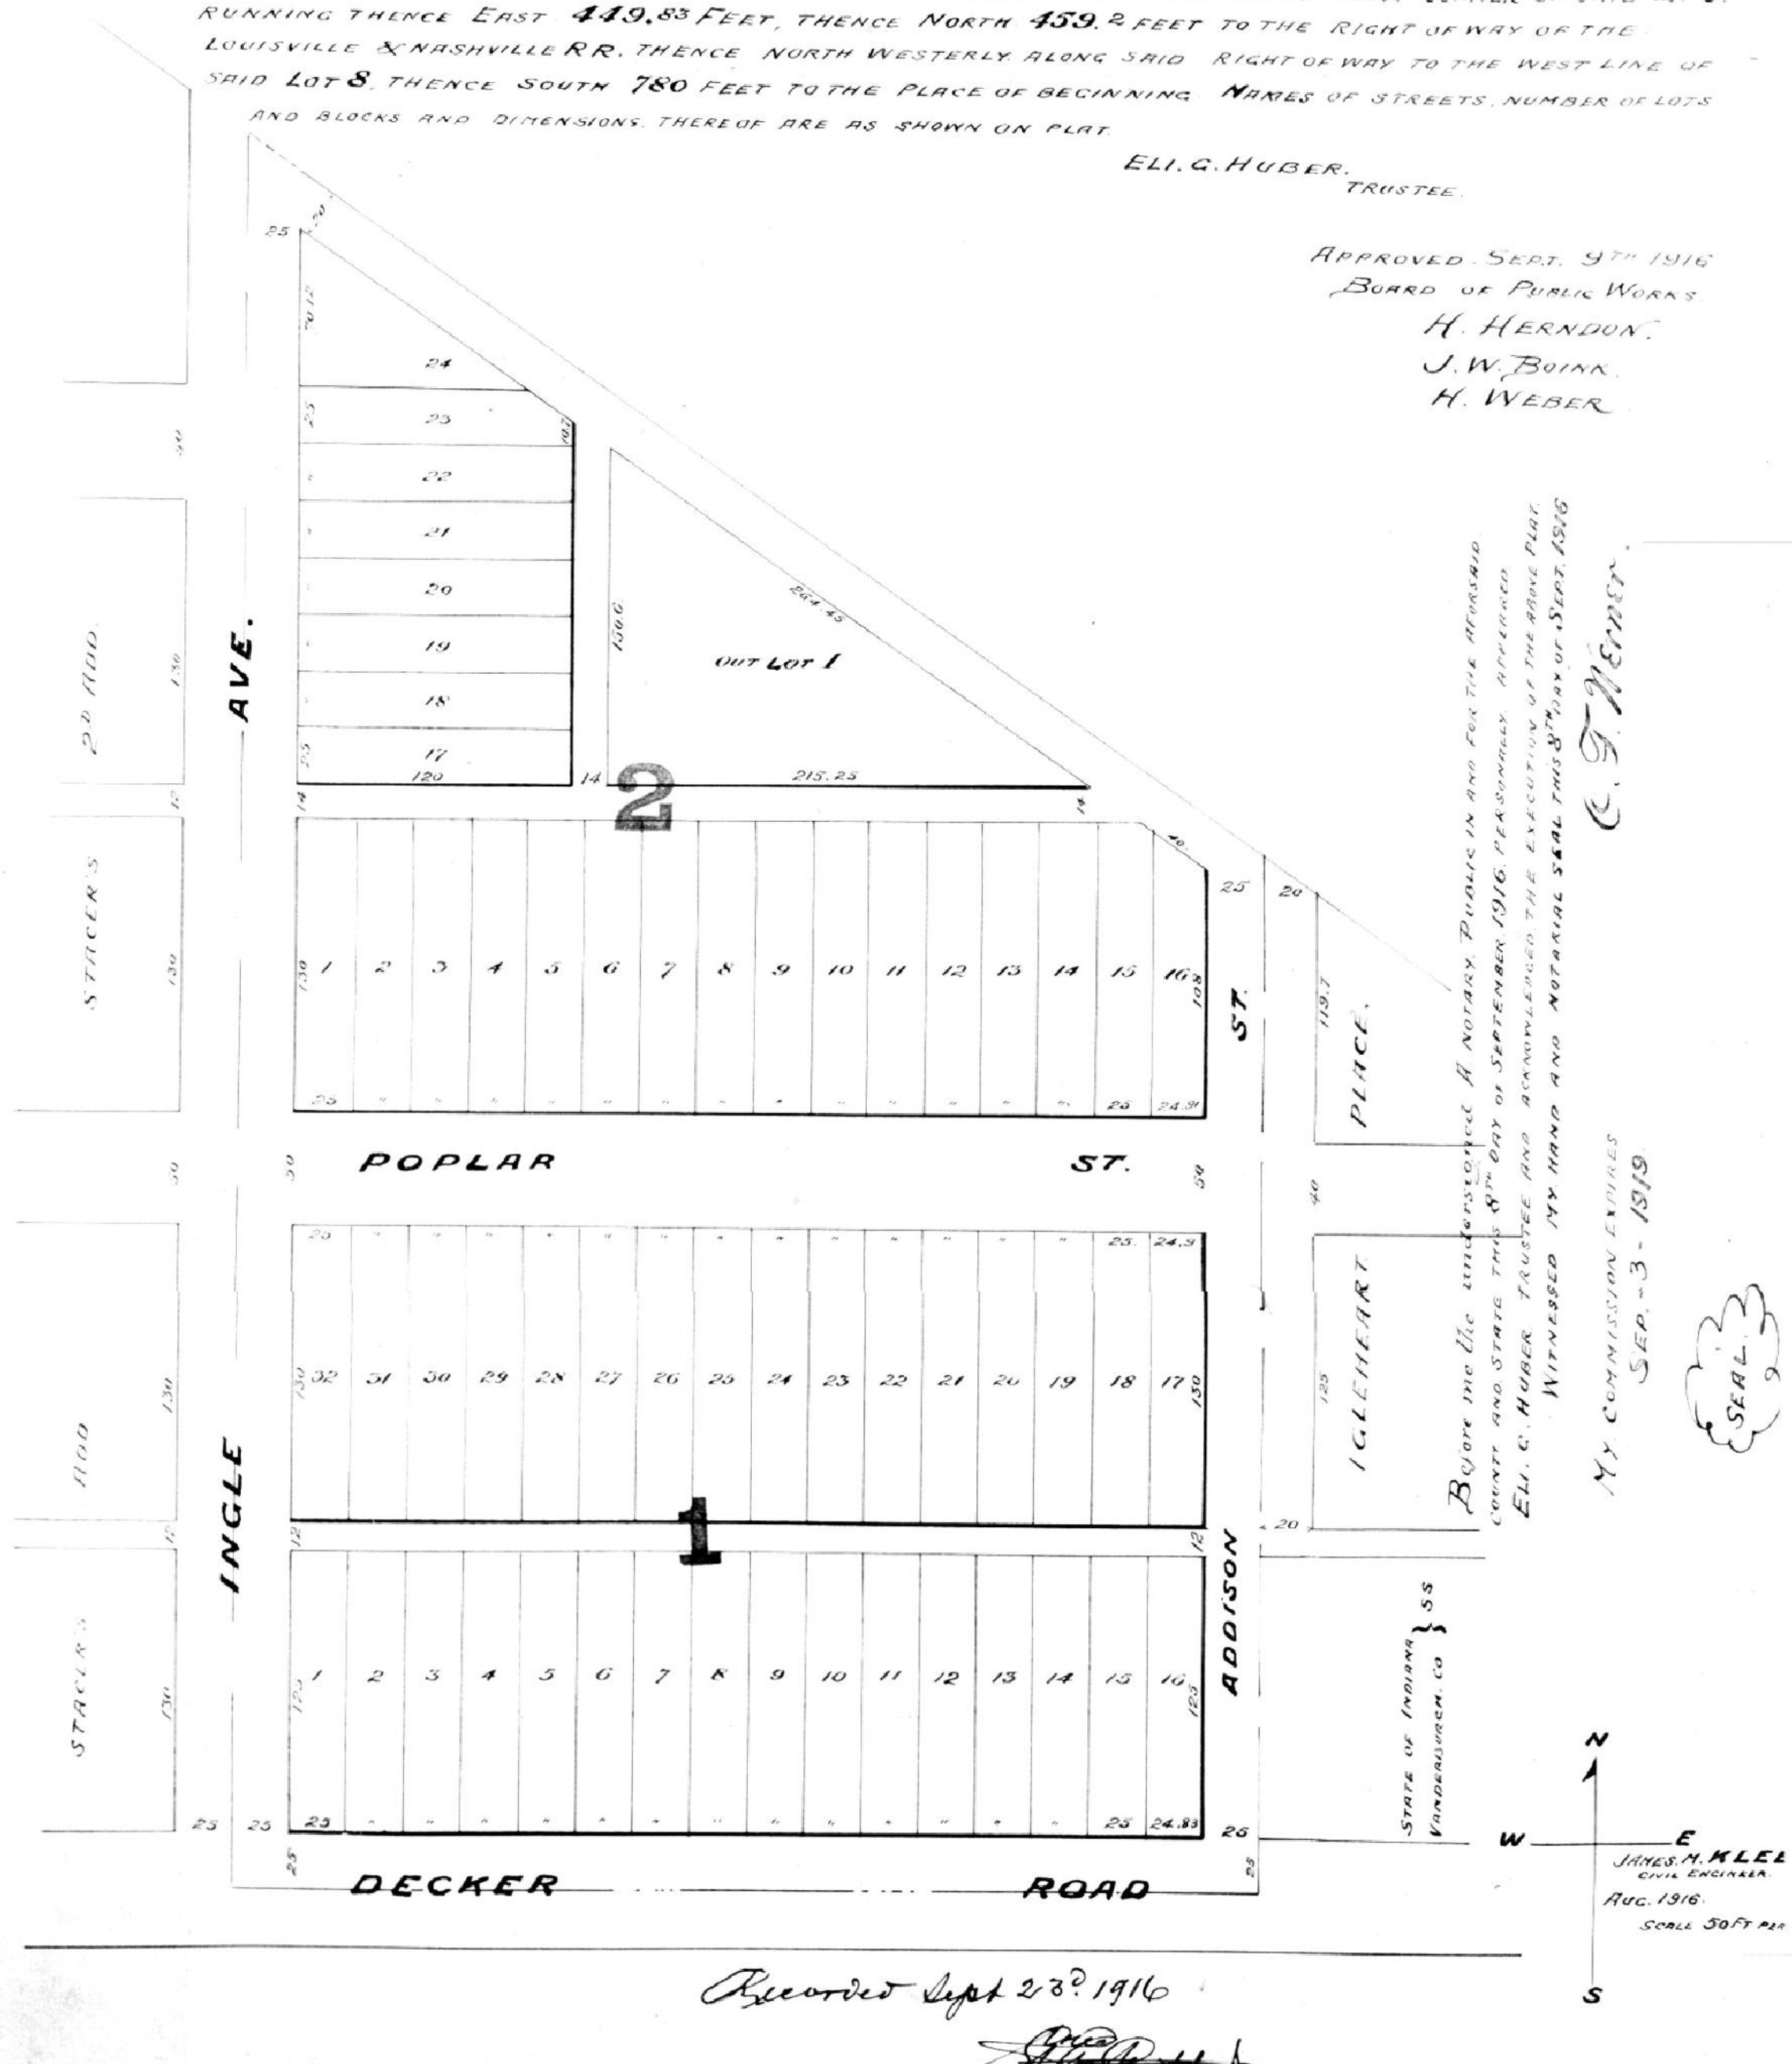

Before me the undersigned A Notary Public in and for the aforsaid County and State this 8TH day of September 1916. Personally Appeared Eli. G. Huber Trustee and acknowledged the execution of the above plat. Witnessed my hand and Notarial Seal this 8TH day of Sept. 1916

C. F. Wemer.

My Commission Expires
Sep. - 3 - 1919.

STATE OF INDIANA } SS
VANDERBURGH. CO }

JAMES M. KLEE
CIVIL ENGINEER.
AUG. 1916.
SCALE 50 FT PER

Recorded Sept 23d 1916