PLAT
OF
FUNKS' SUBDIVISION
of Lots 25 & 26 FIVE OAKS PLACE. as laid out by the proprietors thereof

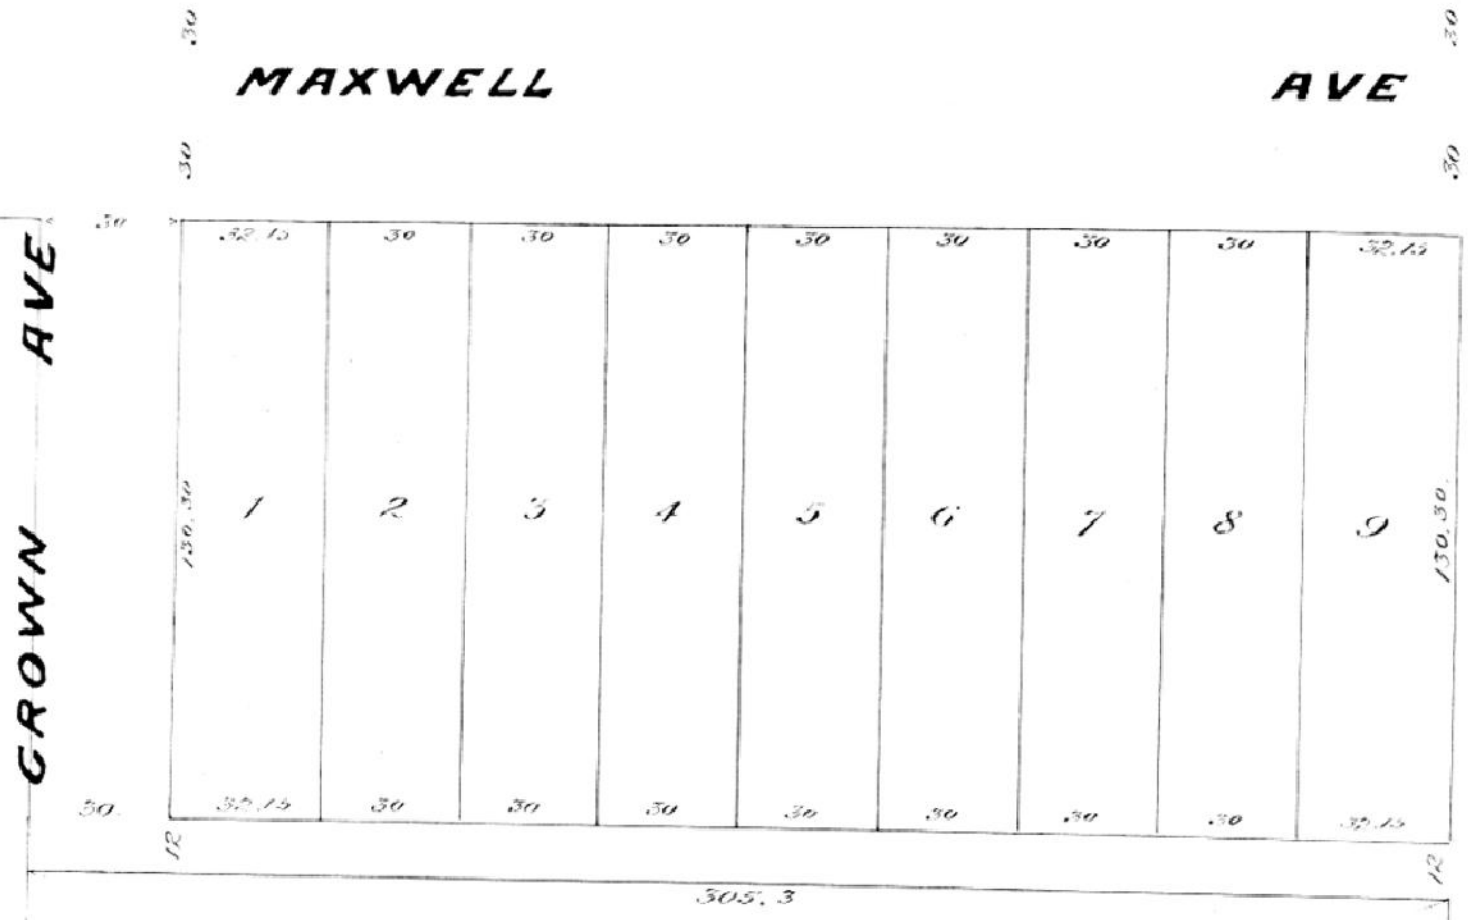

SCALE, 40' per inch

MACK. SAUNDERS.
CIVIL. ENGR. & SURVEYOR.

Approved October 7th 1916
Board of Public Works
Henry H. Kamman
City Attorney
Harry Weber

John W Funk

State of Indiana }
Vanderburgh Co } SS

Before me a Notary public in and for said County and State personally appeared John W. Funk and acknowledged the execution of this PLAT.

Witness my hand and notarial seal this 6th day of October 1916.

SEAL

Henry. H. Kamman
Notary Public.

My commission expires Sept. 12th 1920.

Recorded Oct 7. 1916.

H. W. Pratt
R.R.