H. F. KERSTING'S

SUBDIVISION.


As laid out by the Evansville Realty & Insurance Co proprietors thereof on the following described tracts to wit: all of lots 14 & 15 Block 8 Kumlers Add. also all of that part of the East one half of the South West Quarter of the North East Quarter of Section Twenty (20) Town Six (6) South Range ten (10) West described as follows: commencing at the South West corner of said one half Quarter Quarter Section, running thence North one hundred sixty and six one hundreds (160.06) feet thence East and parallel to Columbia St one hundred and twenty two (122) feet, thence South parallel with the West line of said one half Quarter Quarter Sec to the South line of said one half Quarter Quarter Sec thence West one hundred and twenty two (122) feet to the place of beginning.

Names of Streets number of lots and dimentions thereof are as shown on plat

Evansville Realty & Insurance Co.

By M. F. Dejarnett Secy

SCHOLZ & NOLANS ENGR

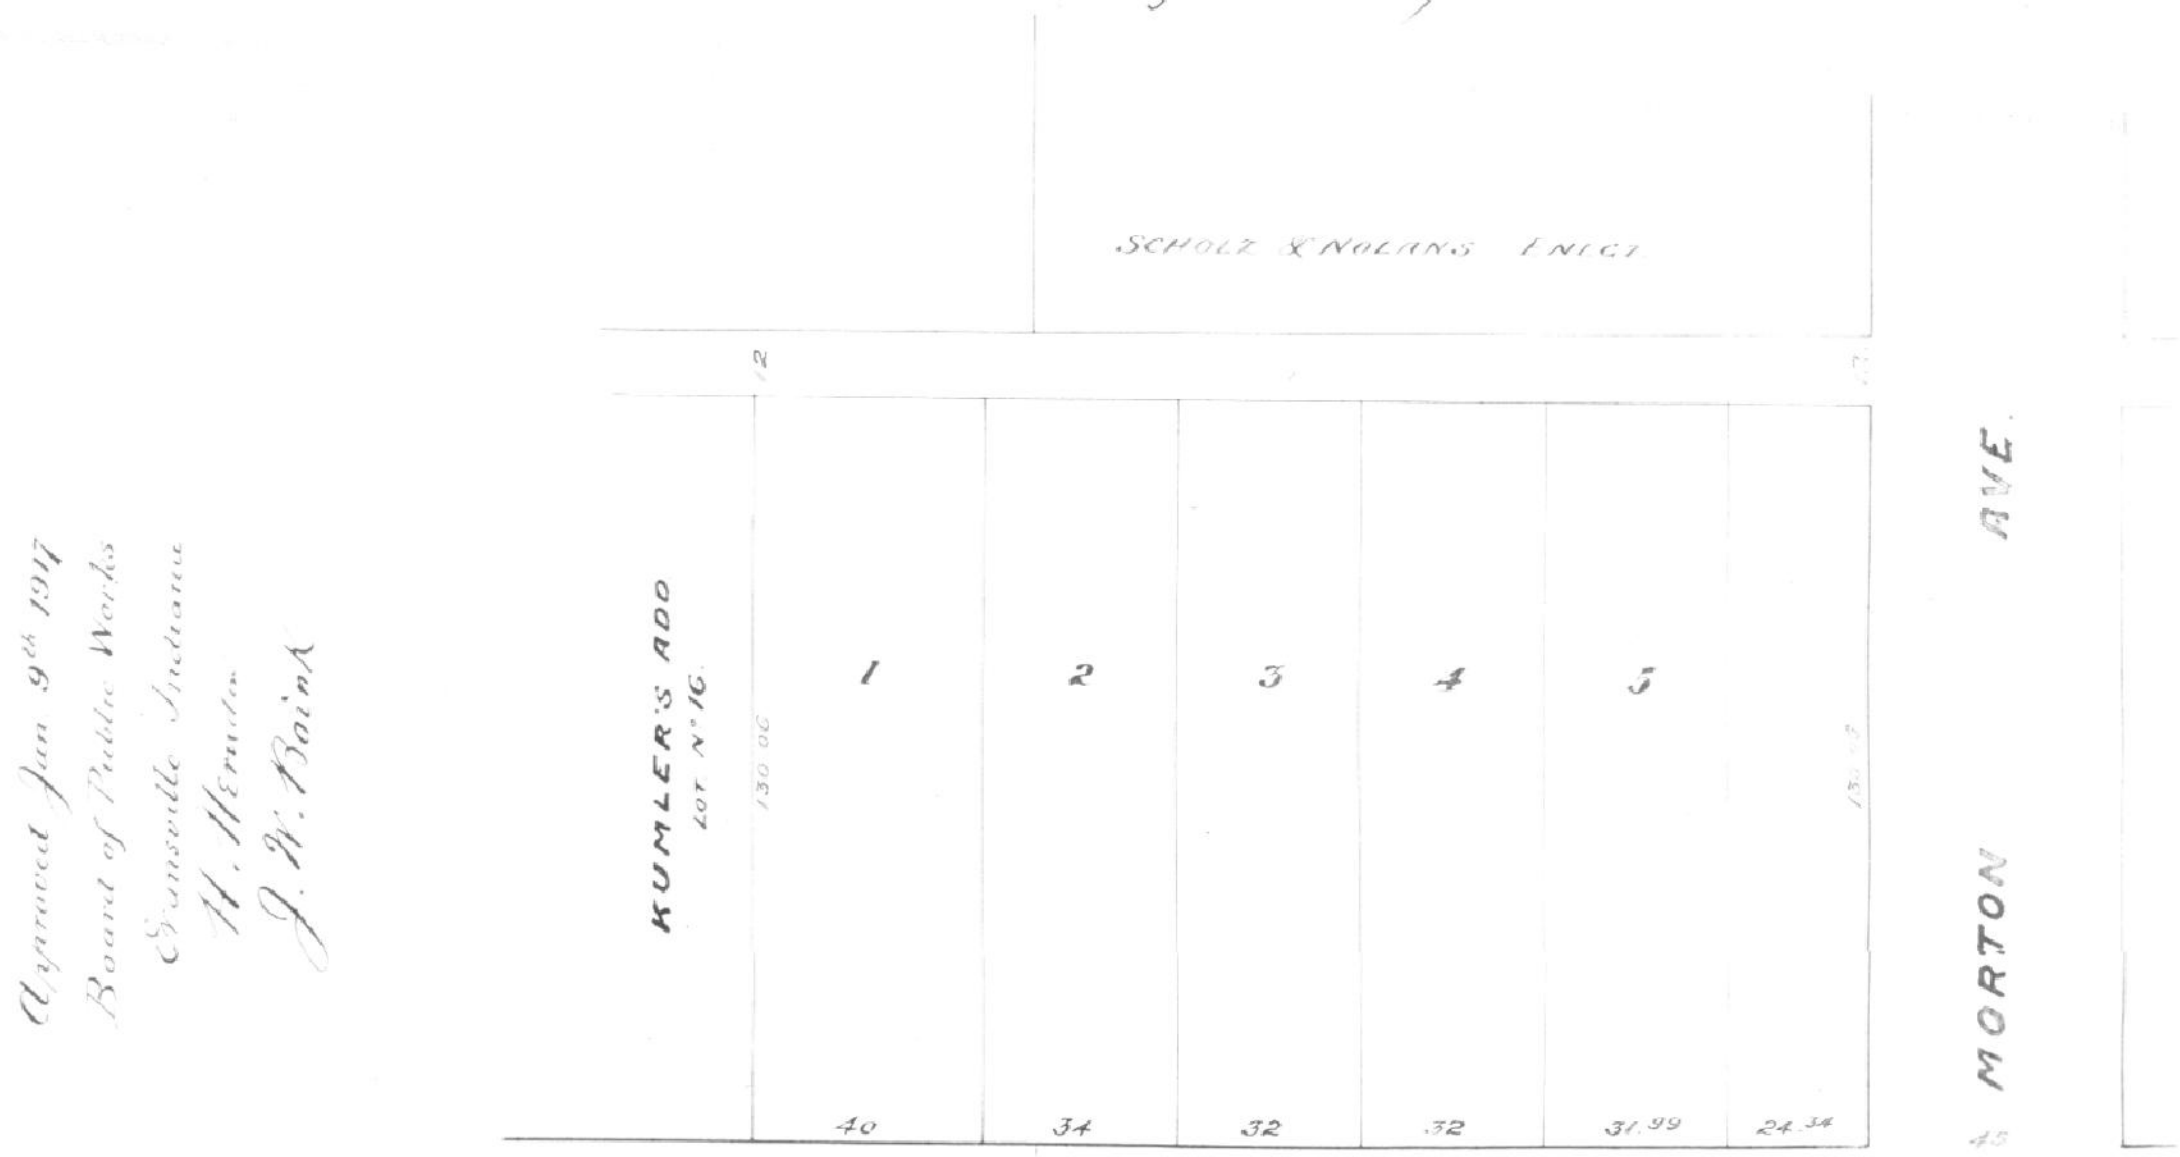

JAMES M KLEE
CIVIL ENG
SCALE 50 feet p. inch
JAN 1917

STATE OF INDIANA
VANDERBURGH CO } SS

Before me the undersigned a NOTARY PUBLIC in and for the aforesaid County and STATE this 8 DAY of JANUARY 1917 personally appeared M. F. DeJarnett Secy. and acknowledged the execution of the above plat

Witnessed my hand and NOTARIAL seal this 8th DAY of JANUARY 1917

My COMMISSION EXPIRES Dec 16 - 1920

Ophia Ola Davis
NOTARY PUBLIC

SEAL