BERLIN-HEIGHTS,

No 2.

AN ADDITION TO THE CITY OF EVANSVILLE. VANDERBURGH COUNTY. INDIANA. AS LAID OUT BY THE PROPRIETORS THERE OF ON PART OF THE WEST HALF OF THE SOUTH WEST QUARTER OF SECTION 33. TOWNSHIP 6. SOUTH RANGE 10. WEST. DESCRIBED AND BOUNDED AS FOLLOWS TO WIT: Commencing at a point one hundred and fifty (150 feet south of the North West corner of the South West Quarter of said Section Extending thence South five hundred seventy one and three tenths (571.$\frac{3}{10}$ feet to the center of the Green River Boulevard, thence South 72° 32' East seven hundred seventy three and twenty five one hundreds (773$\frac{25}{100}$) feet thence South Eastwardly on a curve of six degrees to the right 393 feet, thence on a tangent South 49° East two hundred sixty six and sixty three (266$\frac{63}{100}$) feet to the West line of the Right of Way of the Illinois Central Railroad, thence North on said line Eleven hundred eighty one (1181) feet to a point 150 feet South and fifty (50) feet West of the North East corner of the North West Quarter of the South West Quarter, thence West paralell to the North line of the Quarter Section and 150 feet distant therefrom 1281$\frac{35}{100}$ feet to the place of beginning

NAMES OF STREETS. DIMENTIONS OF LOTS AND BLOCKS WITH NUMBERS THEREOF WIDTH OF STREETS AND ALLEYS ARE AS SHOWN ON PLAT.

VICE PRESIDENT.
SECRETARY.

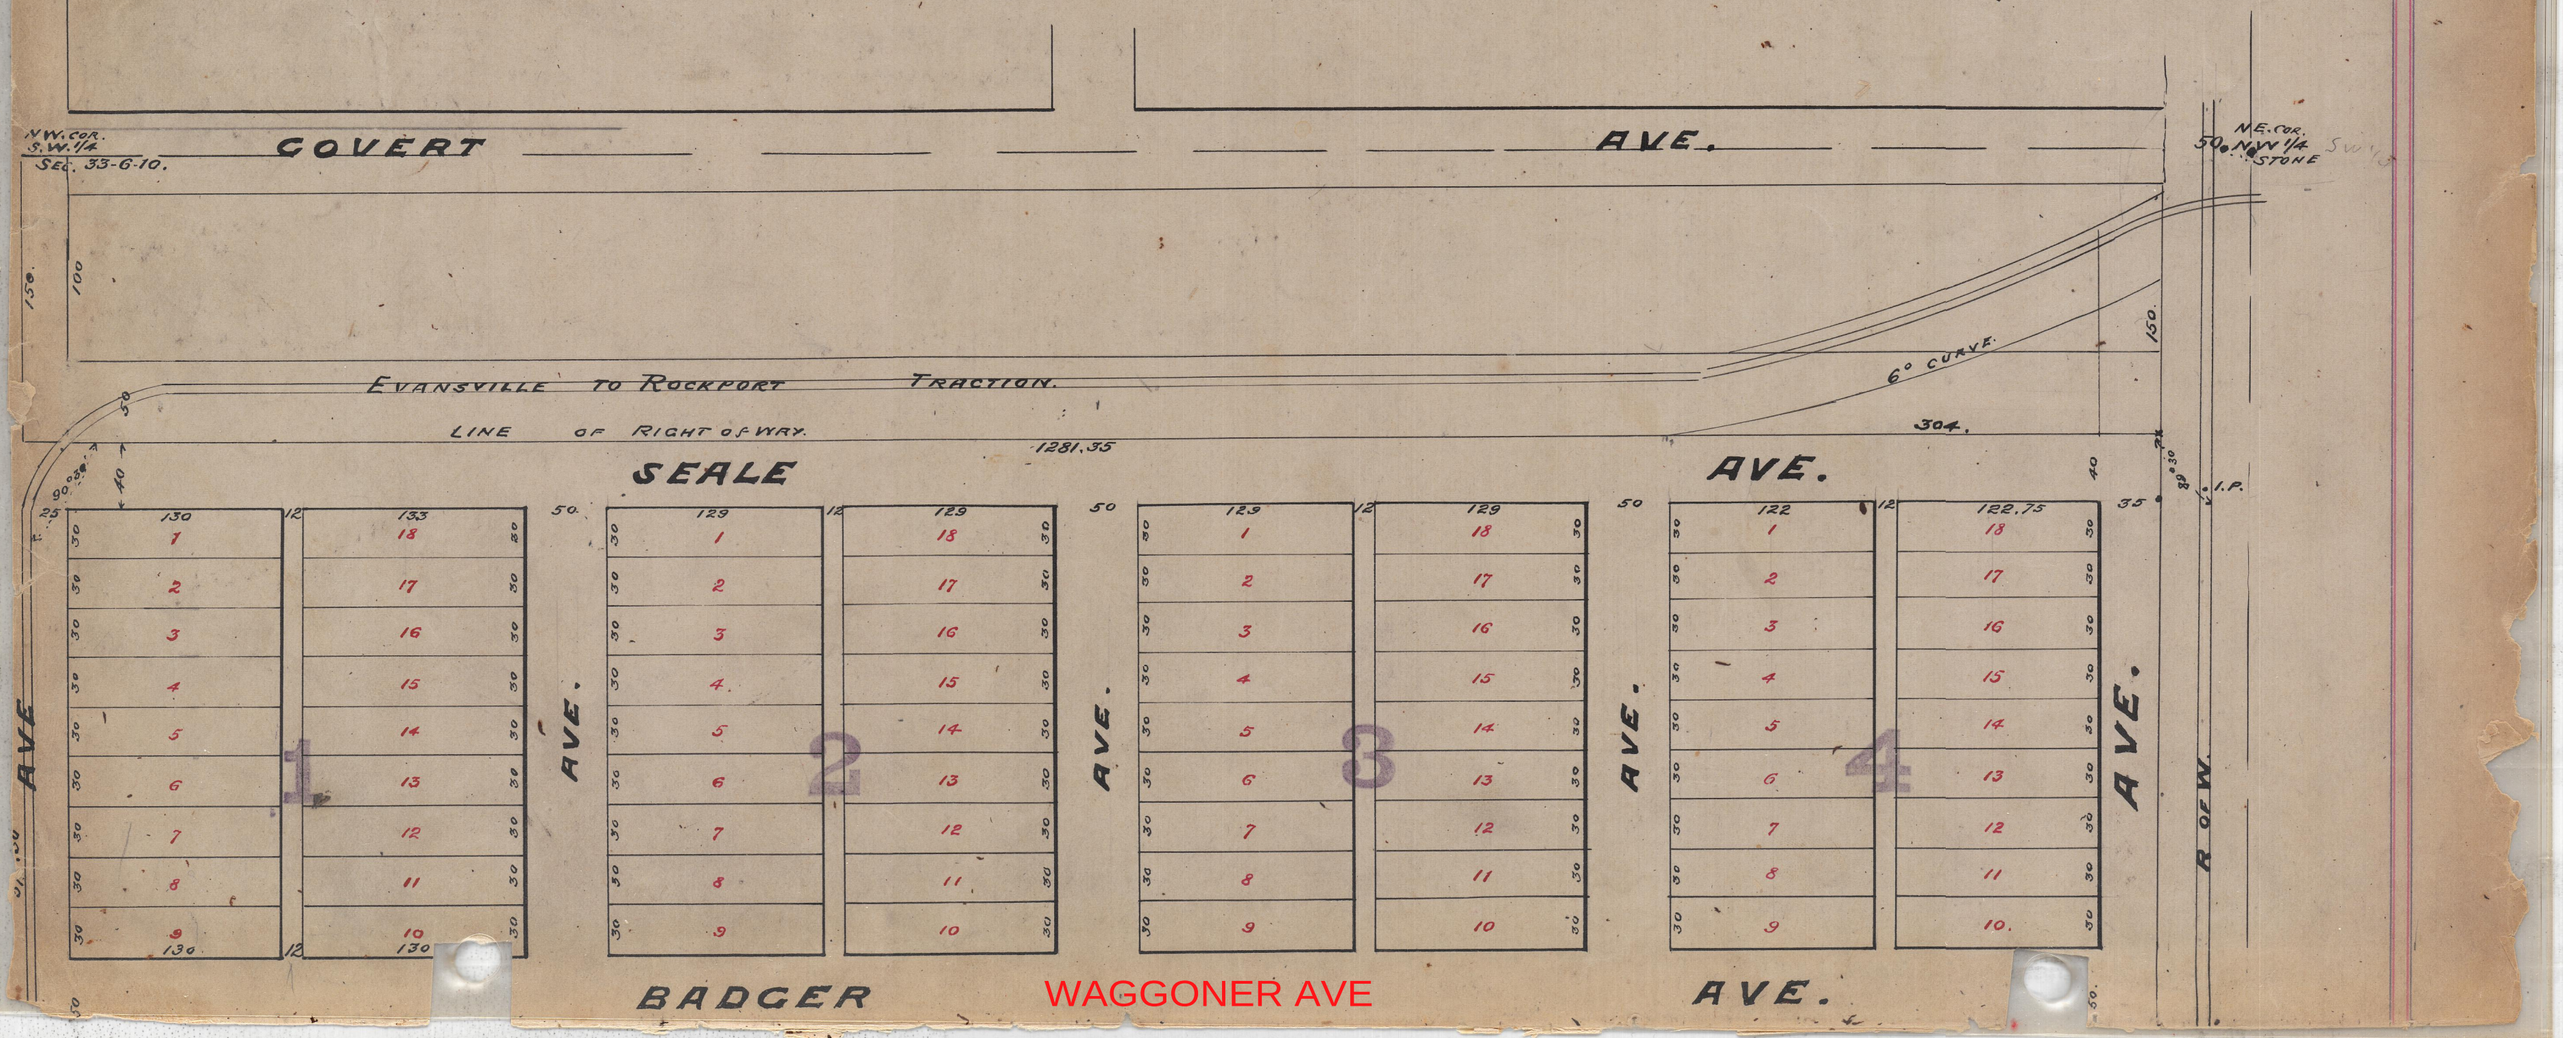

WAGGONER AVE