EASTLYNN.

An Addition to the City of Evansville as laid out by the Mercantile-Commercial Bank, Trustee, on lot 32 of Richards Subdivision of Maxwells Subdivision of a part of the South half of Section 17 Town 6 South Range 10 West.

Office of Surveyor and Civil Engineer

Mercantile Commercial Bank, Trustee
By C. H. Battin Vice Pres.

SEAL

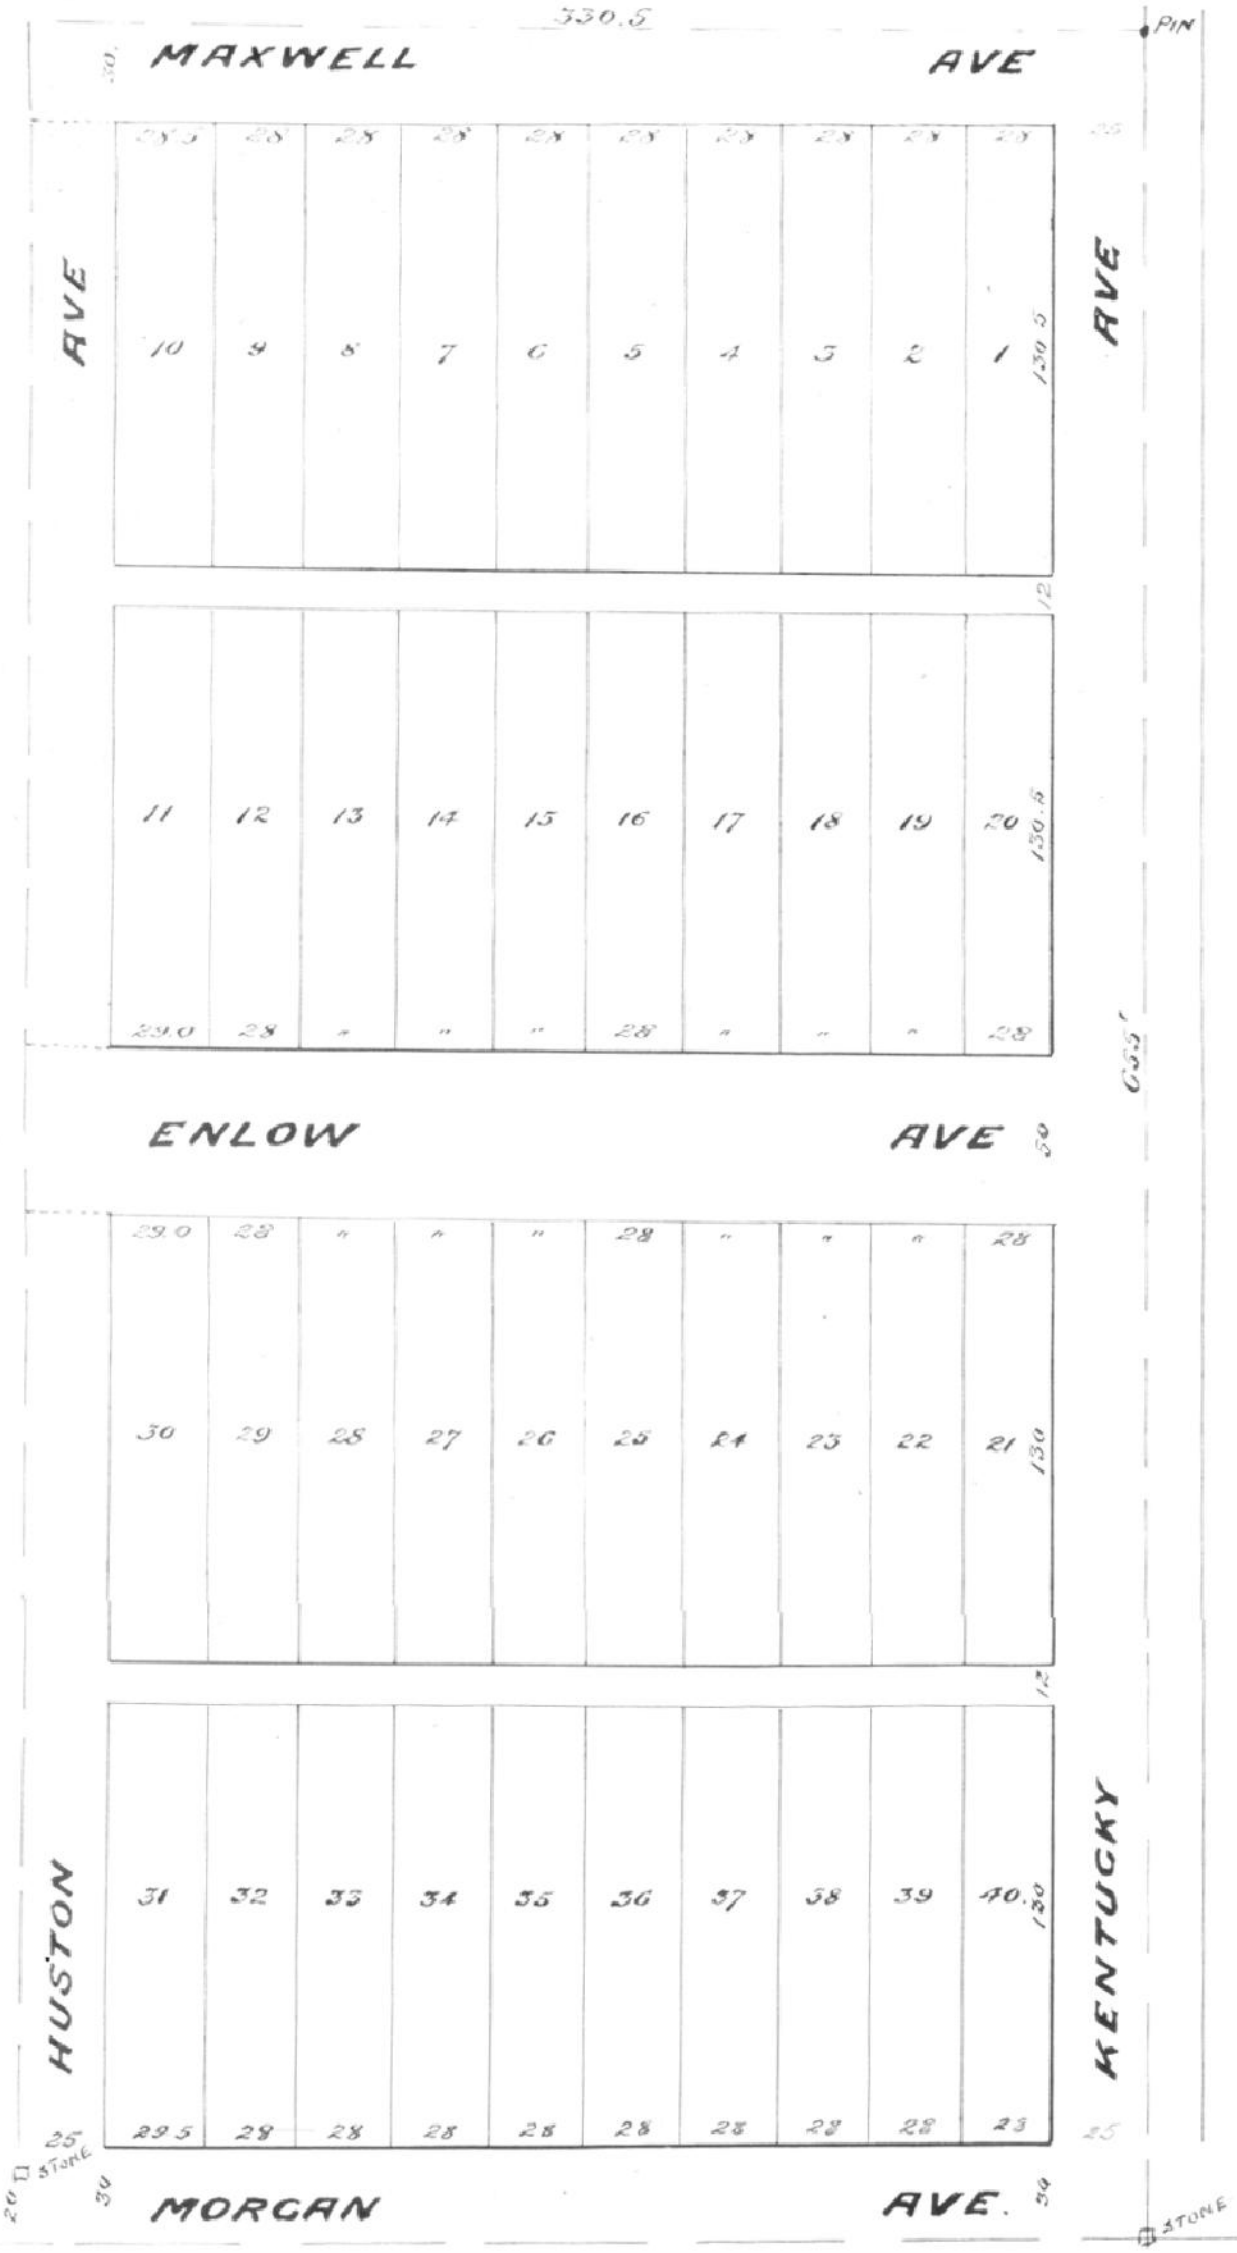

State of Indiana
Vanderburgh County. } SS

Before me a Notary Public in and for said County and State personally appeared the Mercantile Commercial Bank, Trustee by C.H. Battin Vice President and W. K. Sturgeon Civil Engineer and Surveyor and acknowledged the execution of the foregoing plat.

Witness my hand and Notarial Seal this 22nd day of March 1918

S. M. Curtis
Notary Public

My commission expires
January 23-1922

SEAL

APPROVED MARCH 21, 1918
BOARD OF PUBLIC WORKS.
Henry Herndon
Jos. H. Dennis
Harry C. Ittner

THIS PLAT IS O.K.
L.D. SAUNDERS.
C.E.