MESSMERS

ADDITION

TO THE CITY OF EVANSVILLE

AS LAID OUT BY THE PROPRIETOR THERE OF ON PART OF THE NORTH WEST 1/4 SECTION 35-TOWN 6 SOUTH RANGE 11 WEST DESCRIBED AND BOUNDED AS FOLLOWS

COMMENCING AT THE INTERSECTION OF THE EAST LINE OF CUMBERLAND AVE AND THE NORTH LINE OF BROADWAY EXTENDING THENCE ALONG SAID LINE OF BROADWAY NORTH 60° 54' EAST 261.42 FT. THENCE NORTH 29°06 WEST 125 60/100 FT THENCE NORTH 52 3/4° WEST TO THE SOUTH LINE OF ARLINGTON AVE THENCE SOUTH 60°54' WEST 183 FT TO THE NORTH EAST CORNER OF LOT 22 GRACE PLACE THENCE SOUTH 52 3/4° EAST 166 20/100 FEET TO THE LINE OF GRACE PLACE THENCE SOUTH 60°54' WEST TO THE EAST LINE OF CUMBERLAND AVE THENCE SOUTH 29°06' EAST ALONG SAID LINE 135 60/100 FT. TO THE PLACE OF BEGINNING

MARIA MESSMER
APPROVED JANUARY 31 1919
HARVEY HERNON
JOHN W. BOINK
H. C. WEBER
} PUBLIC WORKS
ATTEST W. F. WUNDERLICH CLERK

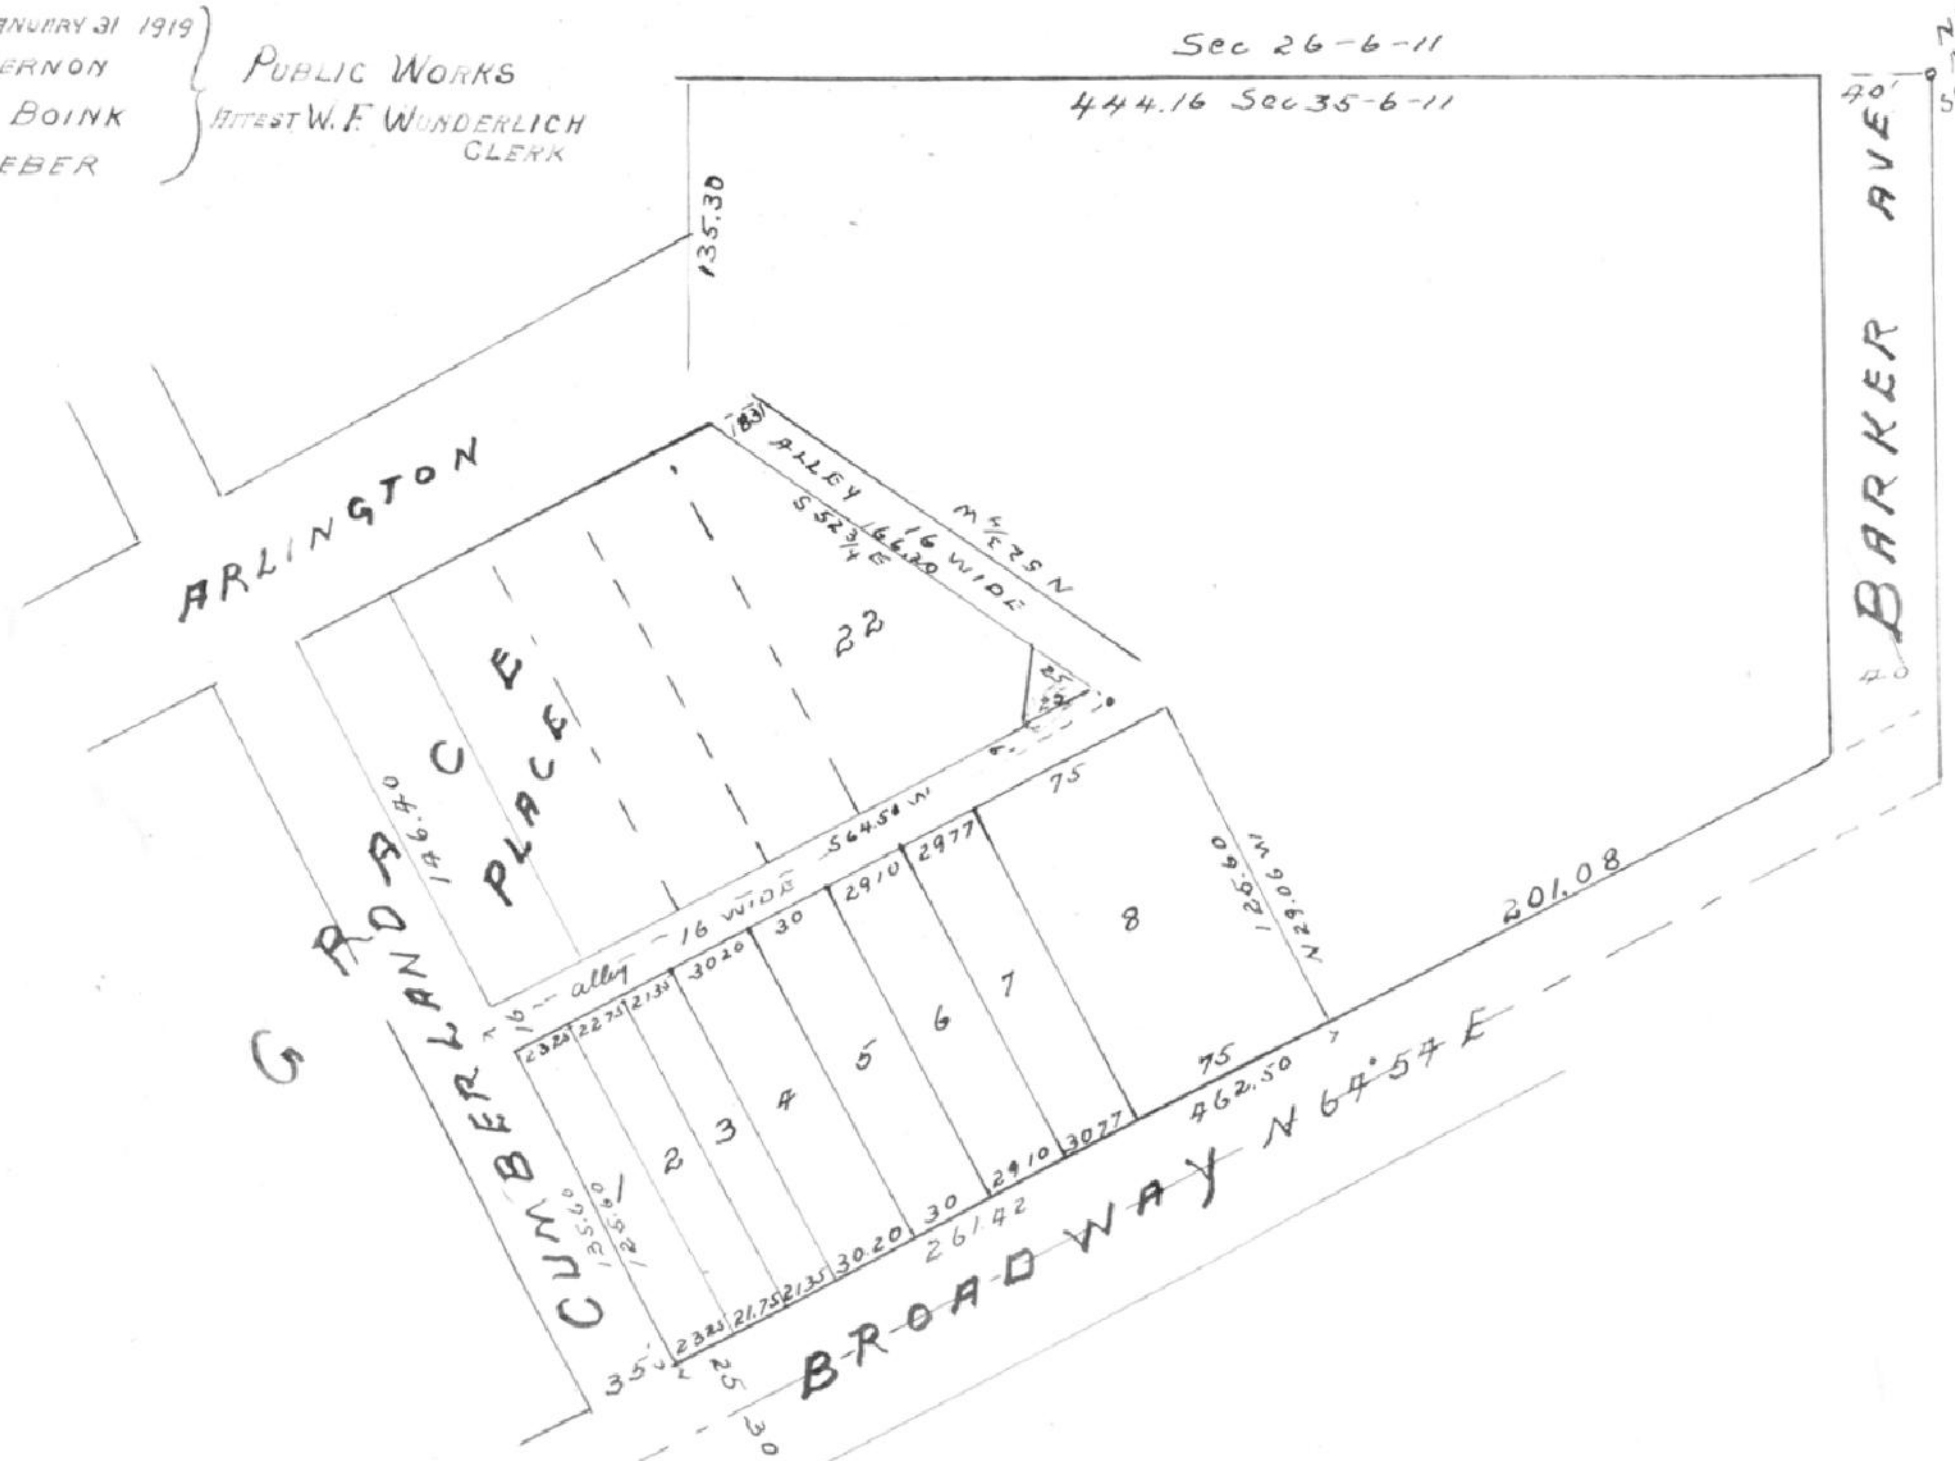

STATE OF INDIANA
VANDERBURGH COUNTY
} SS

BEFORE ME THE UNDERSIGNED NOTARY PUBLIC IN AND FOR SAID COUNTY AND STATE PERSONALD APPEARED THE WITH IN NAMED MARIA MESSMER PROPRIETOR THERE OF AND ACKNOWLEDGED THE EXCUTION OF THIS PLAT

WITNESS MY HAND AND NOTARIAL SEAL
THIS 30TH DAY OF JANUARY 1919

EDW. C. KEMMELING
MY COMMISSION EXPIRES JULY 29/22

Recorded Jan. 31-1919
Jimmy Barker
R.D.C.

SEAL